Do not scale from this drawing. Northlight Architecture Ltd must be notified immediately should any discrepancies be found. The contractor must check all dimensions on site before construction or manufacture of materials. This drawing or any portion of it may not be reproduced without the consent of Northlight Architecture Ltd.

EXISTING NORTH-EAST ELEVATION
SCALE 1:100



EXISTING NORTH-WEST ELEVATION
SCALE 1:100




dashed line indicates existing boundary fence in front

EXISTING SOUTH-WEST ELEVATION
SCALE 1:100



EXISTING SOUTH-EAST ELEVATION
SCALE 1:100

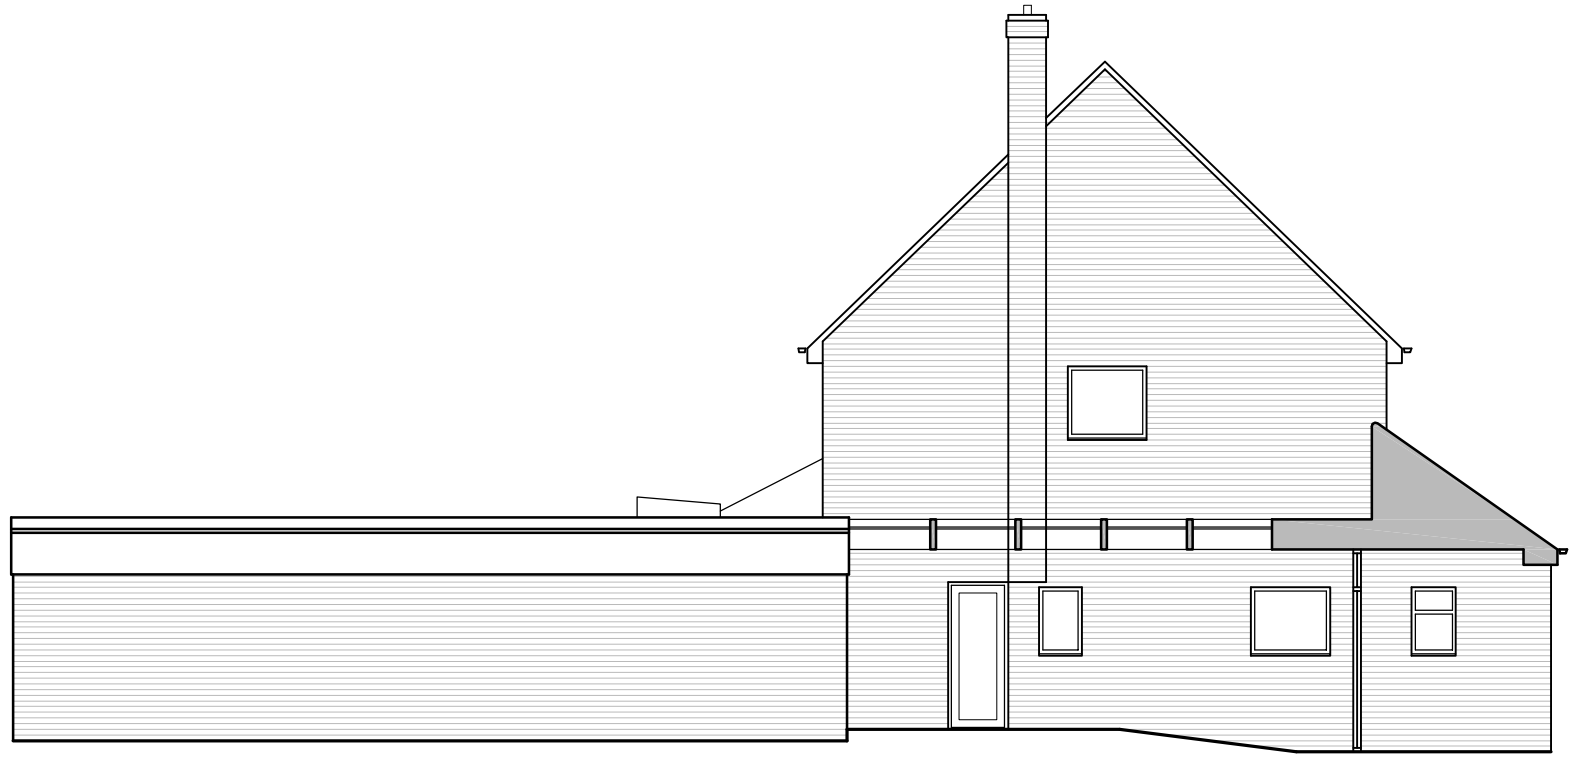

Rev A -02/08/10- Door to NE elevation added

SURVEY DRAWING

Rev	Description	Date	By	App'd

NORTHLIGHT ARCHITECTURE LTD
30a Station Road
Holmfirth
HD9 1AB

T : 01484 681515
F : 01484 681515
E : info@northlightarchitecture.com
W : www.northlightarchitecture.com

Client
Michael & Damian Keenan-Dilks

Project
Proposed Alterations to :-
247 Ashby Road, Hinkley, LE10 1SJ

Drawing title
Existing Elevations

Drawn by		Date	App'd
CG		June 10	-
Drawing no	**Project no**	**Scale @ A3**	**Rev**
(EX)04		1:100	A

© Northlight Architecture Ltd 2009