


22 chesterfield way

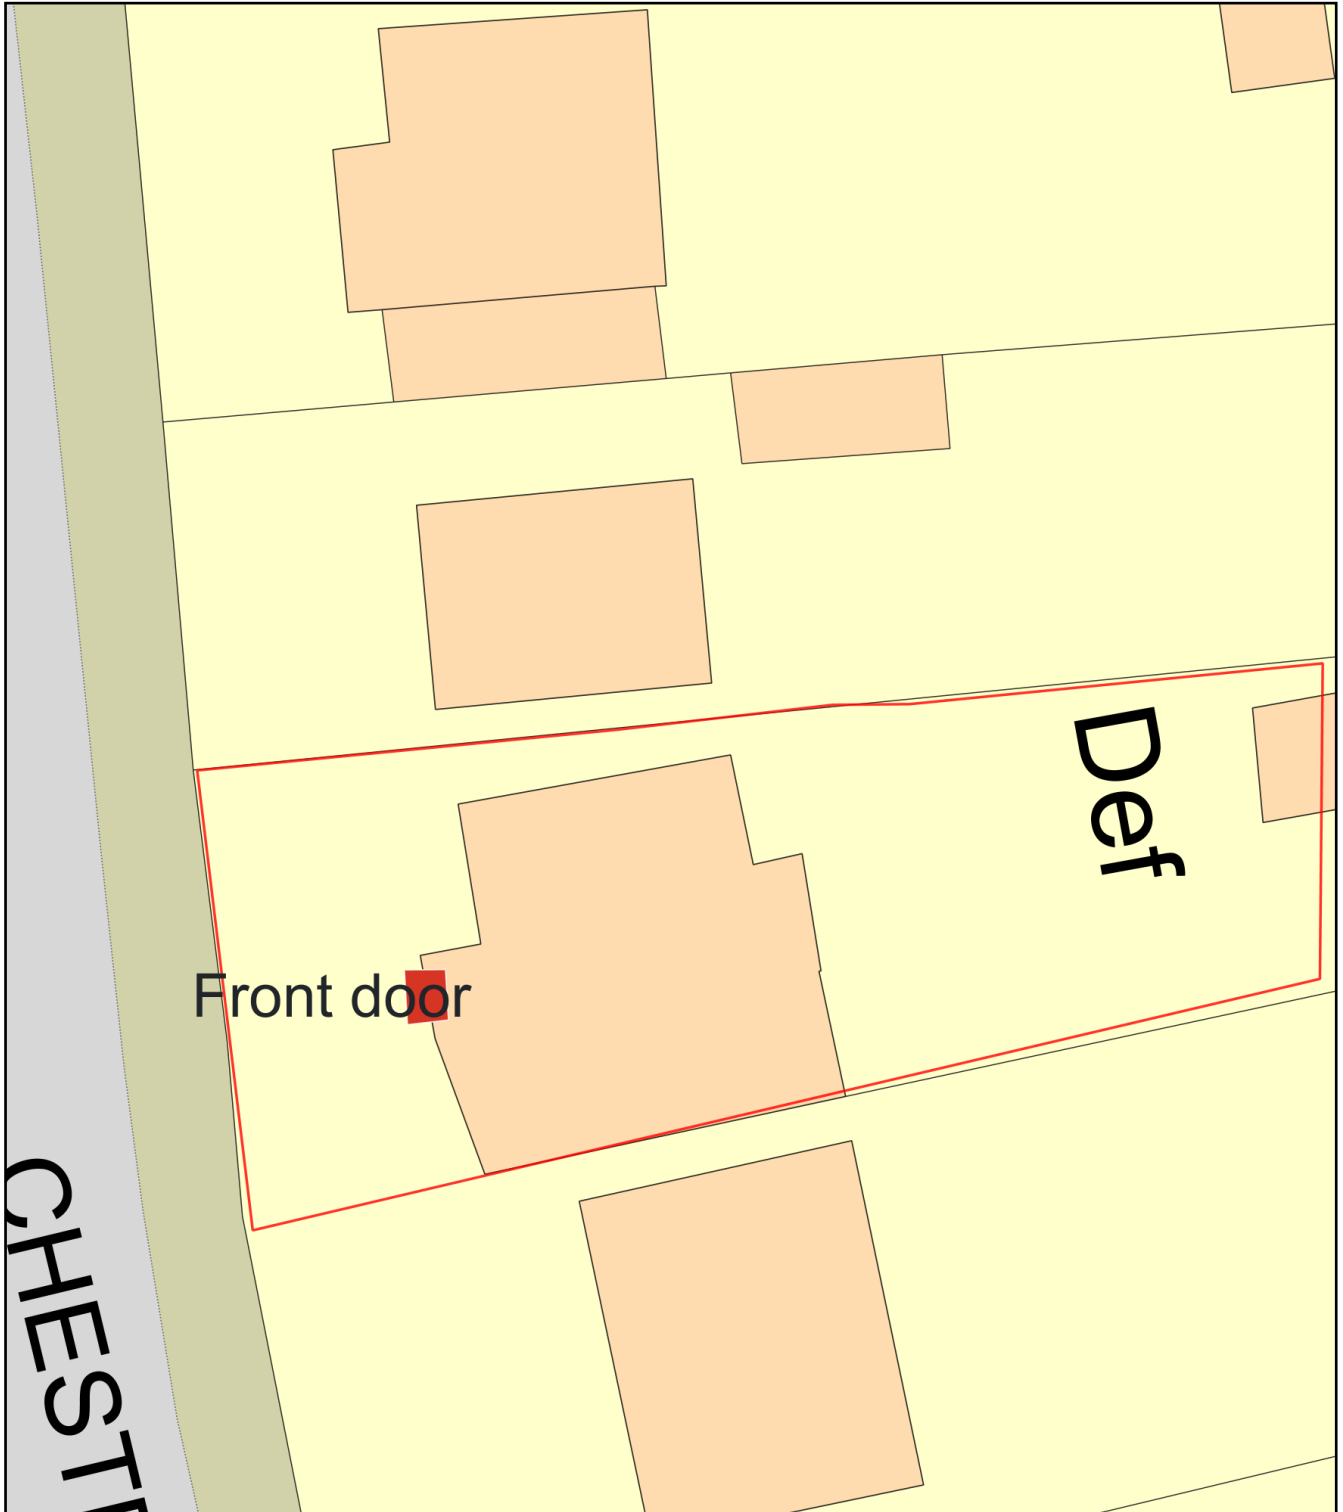

0 10
Metres



Plan Produced for: Householder permission

Date Produced: 17 Jun 2024

Plan Reference Number: TQRQM24169205031436

Scale: 1:200 @ A4