
Ordnance Survey®

OS Sitemap®

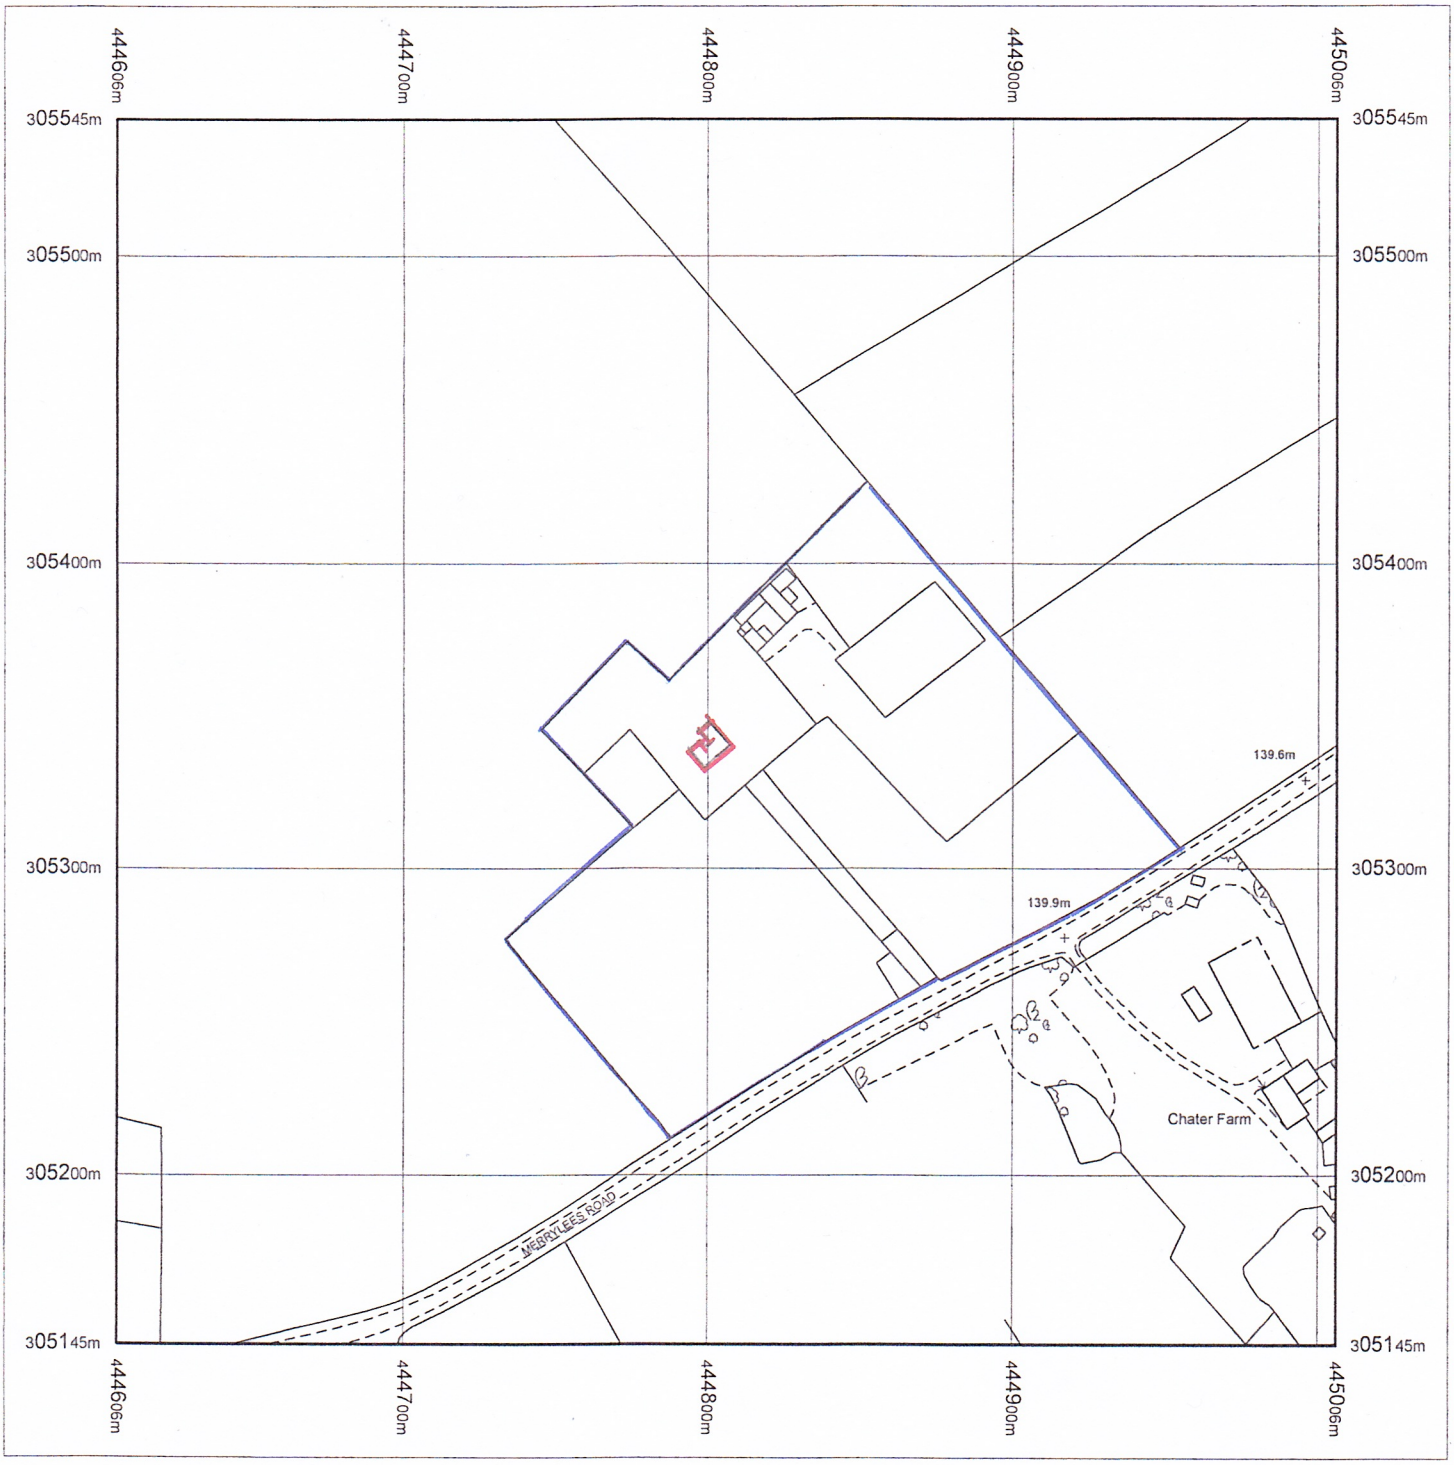

Produced 04.01.2010 from the Ordnance Survey National Geographic Database and incorporating surveyed revision available at this date. © Crown Copyright 2010.

Reproduction in whole or part is prohibited without the prior permission of Ordnance Survey.

Ordnance Survey, the OS Symbol and OS Sitemap are registered trademarks of Ordnance Survey, the national mapping agency of Great Britain.

The representation of a road, track or path is no evidence of a right of way.

The representation of features as lines is no evidence of a property boundary.

Metres
0 20 40 60 80 100

Scale 1:2500

Supplied by: **Hinckley and Bosworth DC**
Serial number: 09999400
Centre coordinates: 444806 305345

Further information can be found on the OS Sitemap Information leaflet or the Ordnance Survey web site: www.ordnancesurvey.co.uk


Site Location Plan

1:2500

Land Merrylees Road

Newbold Heath

OS Sitemap®

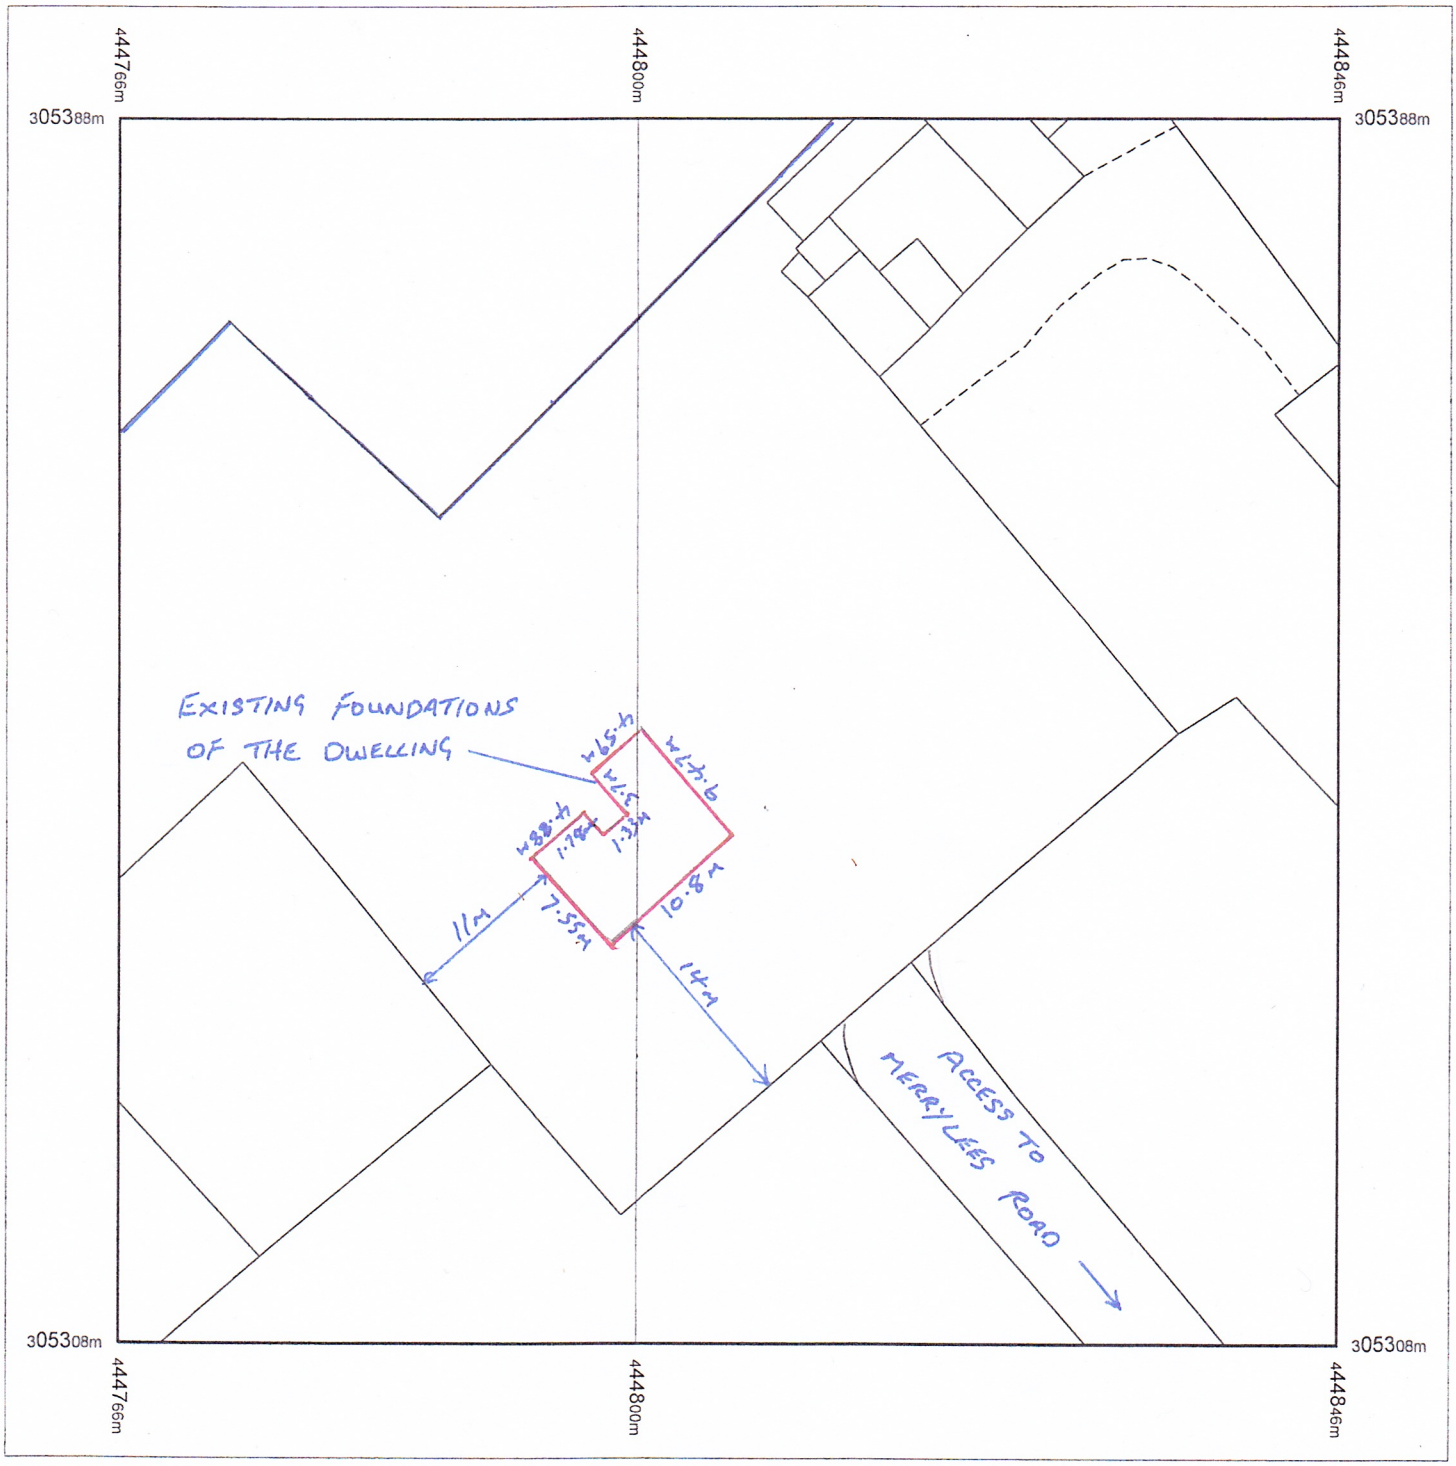

Produced 04.01.2010 from the Ordnance Survey National Geographic Database and incorporating surveyed revision available at this date. © Crown Copyright 2010.

Reproduction in whole or part is prohibited without the prior permission of Ordnance Survey.

Ordnance Survey, the OS Symbol and OS Sitemap are registered trademarks of Ordnance Survey, the national mapping agency of Great Britain.

The representation of a road, track or path is no evidence of a right of way.

The representation of features as lines is no evidence of a property boundary.

Part or all of this OS Sitemap is enlarged from mapping produced at one or more of the following scales: 1:1250, 1:2500, 1:10000.

Metres
0 5 10 15 20

Scale 1:500

Supplied by: **Hinckley and Bosworth DC**
Serial number: 00024100
Centre coordinates: 444806 305347.56

Further information can be found on the OS Sitemap Information leaflet or the Ordnance Survey web site: www.ordnancesurvey.co.uk


Site Block Plan

1 : 500

Land Merrylees Road

Newbold Heath

OS Sitemap®

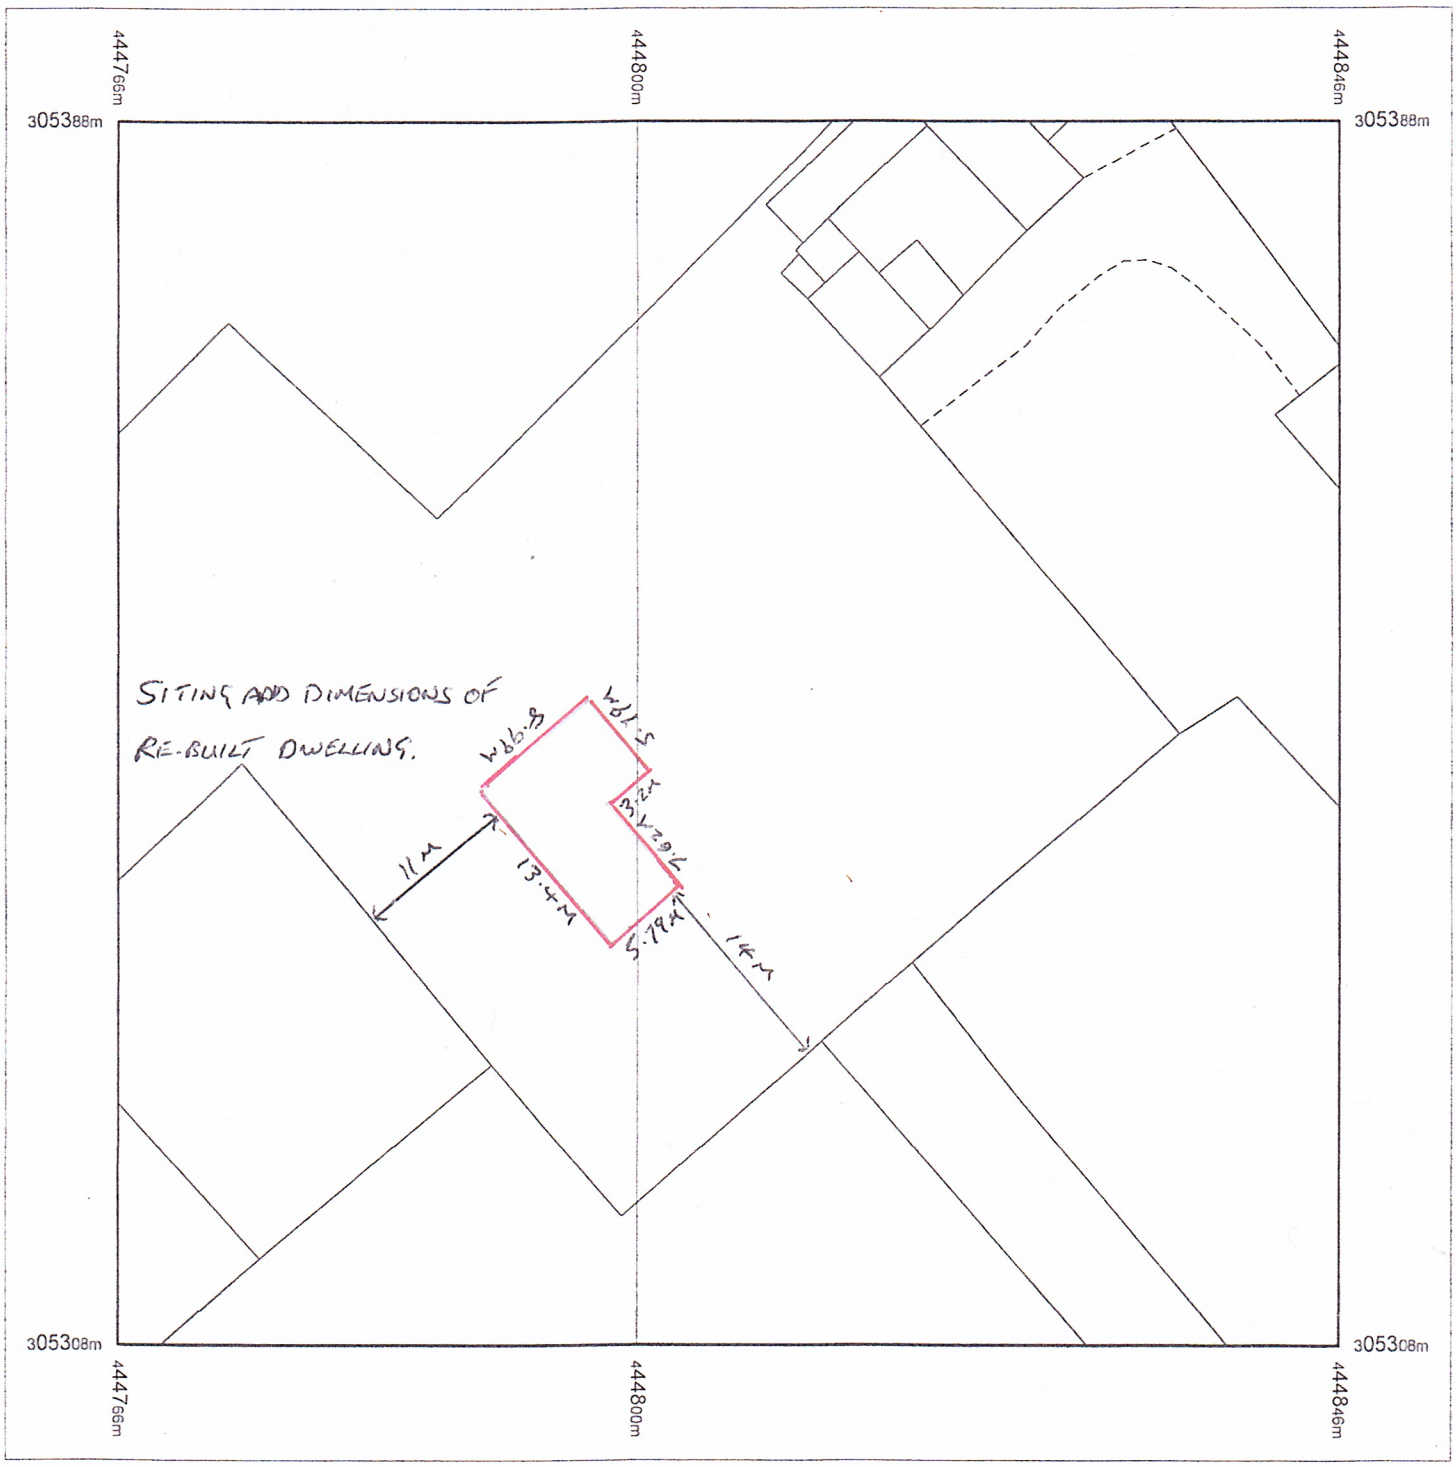

Produced 04.01.2010 from the Ordnance Survey National Geographic Database and incorporating surveyed revision available at this date. © Crown Copyright 2010.

Reproduction in whole or part is prohibited without the prior permission of Ordnance Survey.

Ordnance Survey, the OS Symbol and OS Sitemap are registered trademarks of Ordnance Survey, the national mapping agency of Great Britain.

The representation of a road, track or path is no evidence of a right of way.

The representation of features as lines is no evidence of a property boundary.

Part or all of this OS Sitemap is enlarged from mapping produced at one or more of the following scales: 1:1250, 1:2500, 1:10000.

Metres
0 5 10 15 20

Scale 1:500

Supplied by: **Hinckley and Bosworth DC**
Serial number: 00024100
Centre coordinates: 444806 305347.56

Further information can be found on the OS Sitemap Information leaflet or the Ordnance Survey web site: www.ordnancesurvey.co.uk


Site Block Plan

SITING & DIMENSIONS
1:500

Land Merrylees Road

Newbold Heath

Exterior Dimensions of Rebuilt Dwelling

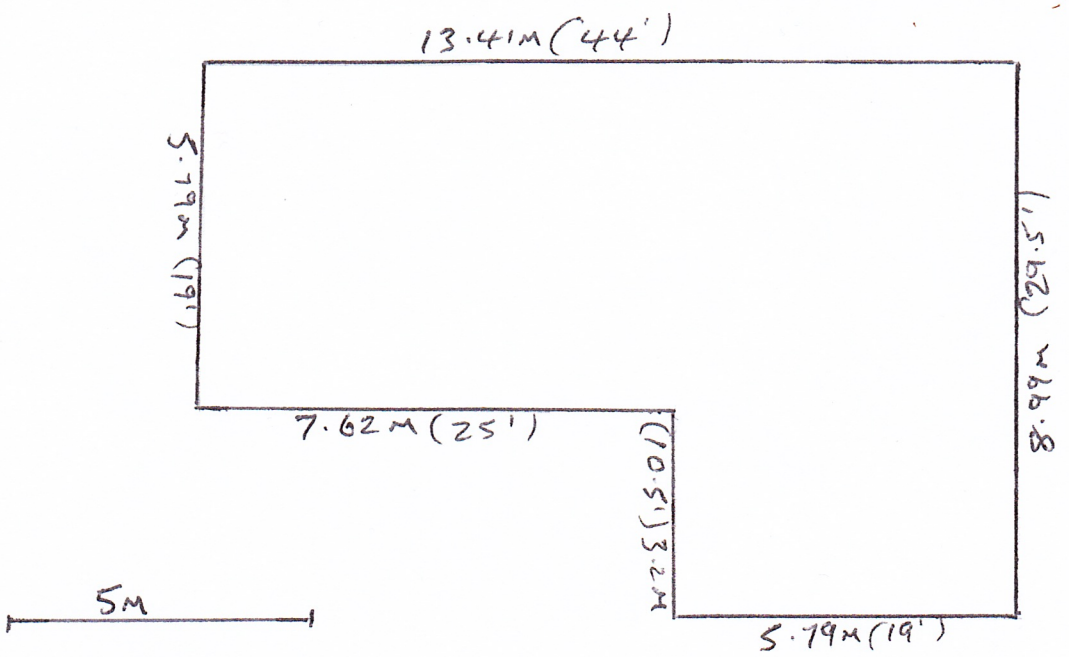

Area of Rebuilt Dwelling	96.19 sq. m.
Area of Original Dwelling	87.98 sq. m.
Original Area Plus 10%	96.77 sq. m.
Height Parameters (to the ridge)	min. 6.5m max 8.8m