
EXISTING DETAILS


MR HUBBARD
14 GOULTON CRESCENT - DESFORD

BASED UPON SURVEY INFORMATION TAKEN ON 10th AUGUST 2011

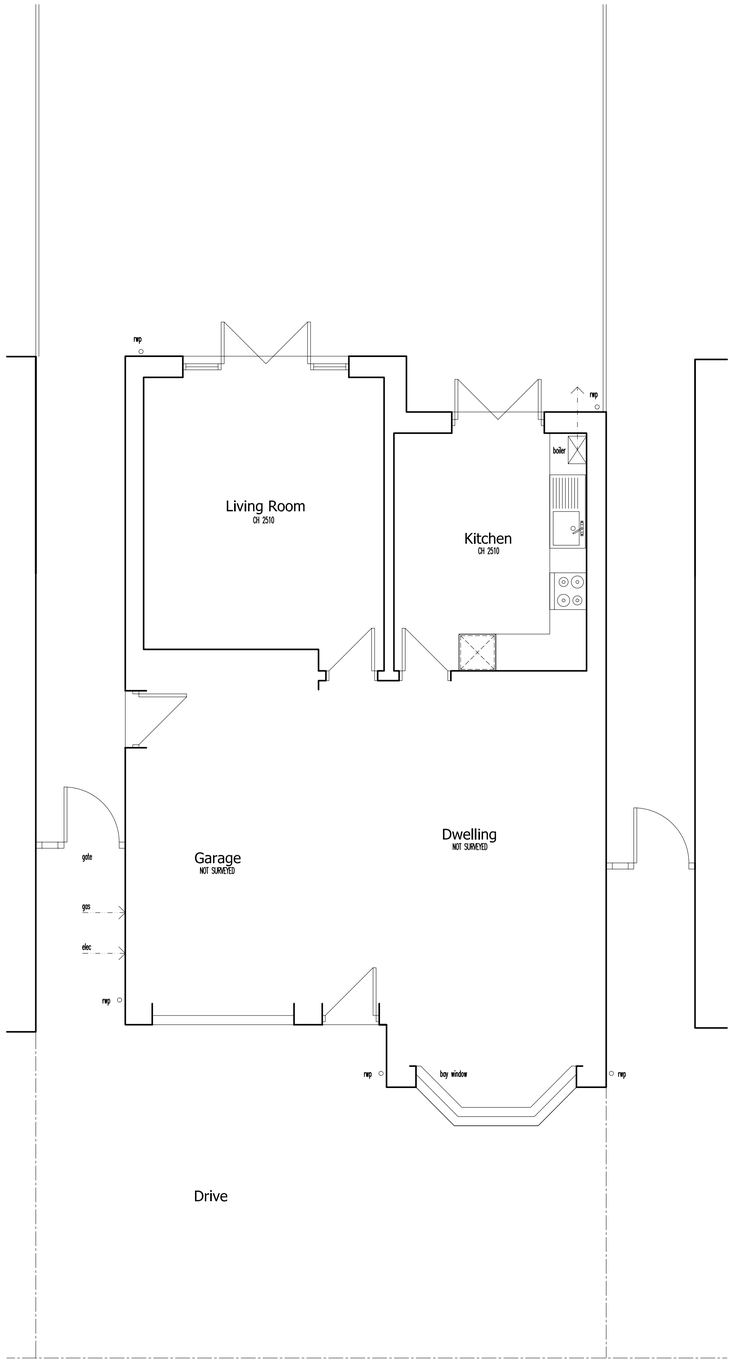


Ground Floor Plan
Scale 1:50

0 1 2 3 4 5 m

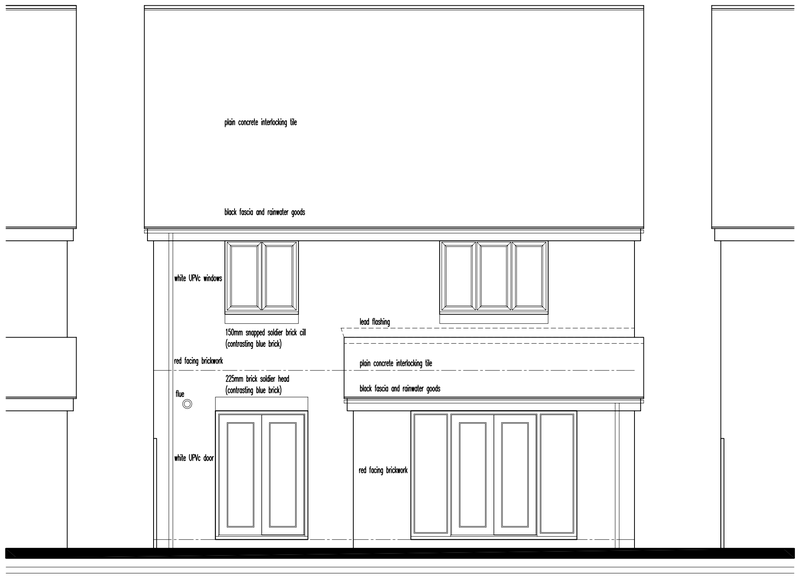


Rear Elevation
Scale 1:50

0 1 2 3 4 5 m

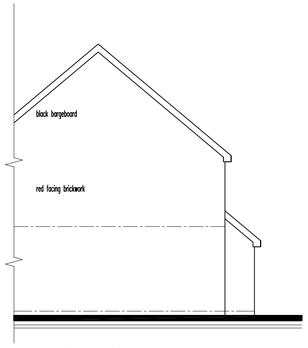


Side Elevation
Scale 1:100

0 1 2 3 4 5 6 7 8 9 10 11 m

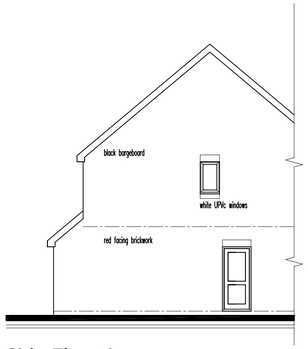

Side Elevation
Scale 1:100


0 1 2 3 4 5 6 7 8 9 10 11 m

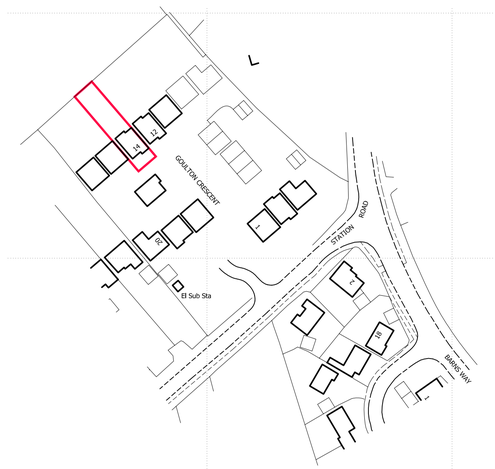

Ordnance Survey (c) Crown Copyright 2011. All rights reserved. Licence number 100020449

Location Plan
Scale 1:1250

0 10 20 30 40 50 60 70 80 90 100 110 120 130 140 m

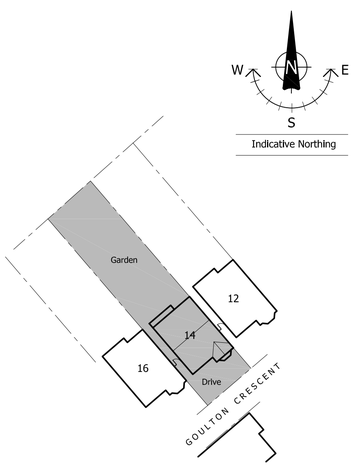

Site Plan
Scale 1:500

0 10 20 30 40 50 60 70 80 90 100 110 120 130 140 m

MATERIALS SCHEDULE:

WALLS:
- red facing brickwork and contrasting blue brick detailing

ROOF:
- plain concrete interlocking roof tile throughout
- rainwater goods of black UPVc

WINDOWS/DOORS:
- white UPVc windows and doors generally

PHOTOGRPAHIC RECORD



Photograph 1
Rear Elevation

Revisions :

Do Not Scale - (Where drawings are submitted for Planning Permission, drawings can be scaled for planning purposes only). Check all levels and dimensions on site against the drawings and written specification and notify any discrepancies to PD Architecture. Contractors, subcontractors and suppliers MUST verify all dimensions on site before commencing any work or making any workshop drawings. Please note that all details are subject to local authority approval unless otherwise stated. Planning and Building Regulation Approval are to be obtained prior to work commencing on site. Contractor to check all approvals have been granted prior to works commencing, works carried out prior to grant of approval are at the contractors risk.

The copyright of this drawing is vested in PD Architecture and should not be reproduced, copied or used for any other purpose than that it is intended for without the prior written consent of PD Architecture.

PD ARCHITECTURE
Paul Day BSc (Hons) MCIAT
Member of the Chartered Institute of Architectural Technologists
The Lodge (West Wing)
Friars Well Estate
North Drive
Wantisby
MELTON MOWBRAY
Leicestershire
LE14 3HQ
Tel/Fax: 01664 822944
Mobile: 07866 665962
Email: pd.architecture@btinternet.com
or visit us online at www.pd-architecture.co.uk
Nottingham Offices at:
30 Main Street, Lambley, Nottingham NG4 4PN Telephone: 0115 931 4420

Project
Proposed Rear Extension
14 Goulton Crescent, Desford, Leicestershire

Drawing Title
Existing Details

Client
Mr. G. Hubbard

Drawing No.
11.319.01

Date
August 2011

Scale
As shown at A1