



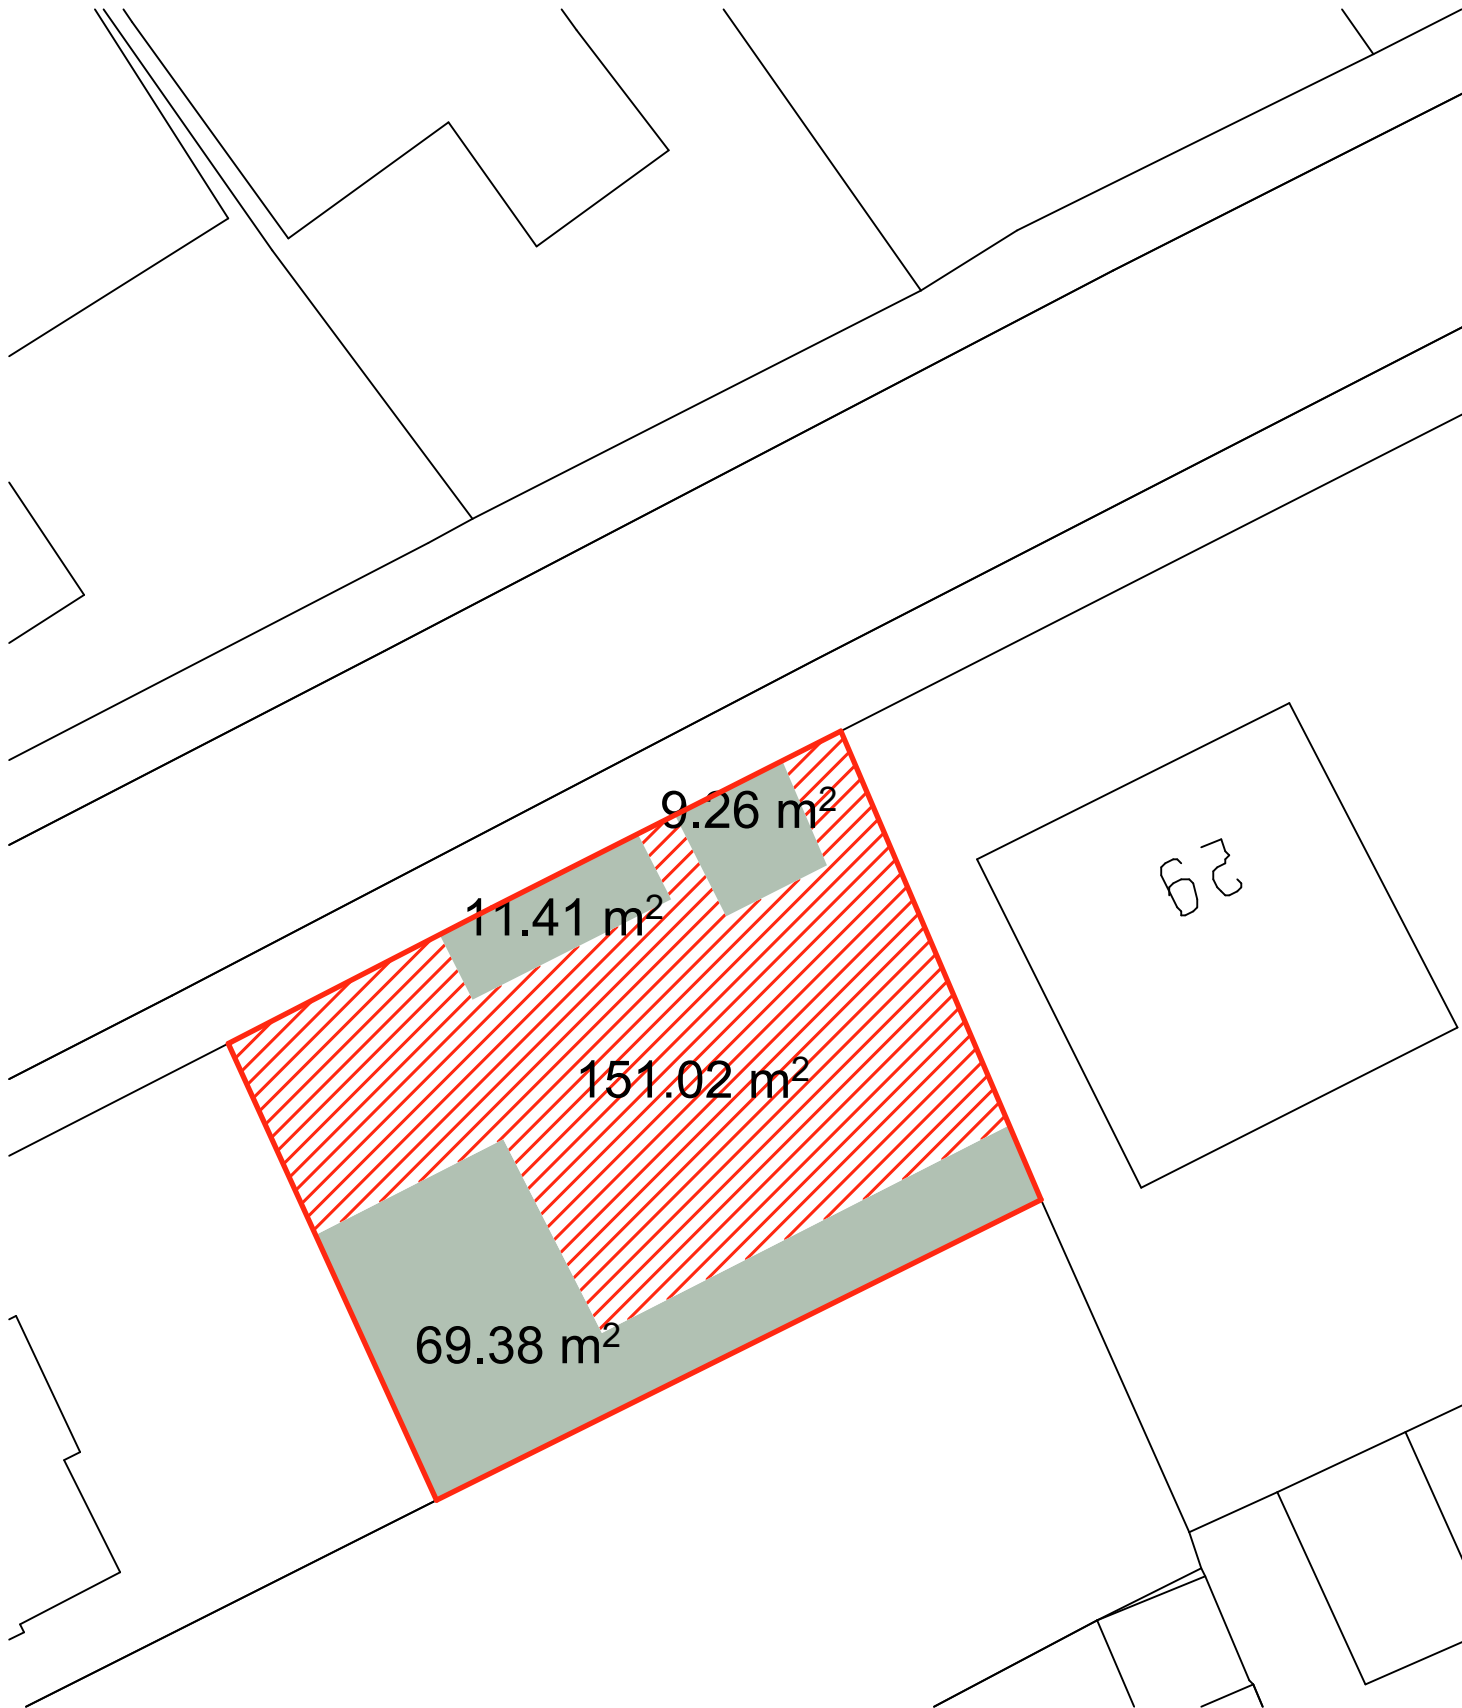

Proposed Habitat Plan, 1:200@A3

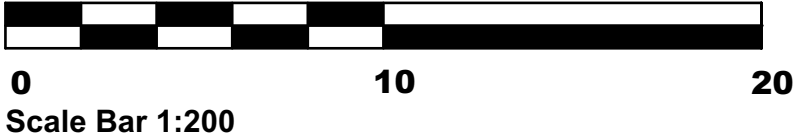

Please Note:

- This drawing may be printed and scaled FOR PLANNING PURPOSES.
- All dimensions to be CHECKED ON SITE and any DISCREPANCY reported to Design Three Sixty.
- The site boundary shown is the best assumed from available data & does NOT represent legal ownership.
- All dimensions in mm unless otherwise stated.

 **Developed Land; Sealed Surface**

 **Vegetated Garden**

Revisions.

DESIGN THREE SIXTY

E: [info@designthreesixty.co.uk](mailto:info@designthreesixty.co.uk)  
T: +44 (0) 7904 224864  
W: [www.designthreesixty.co.uk](http://www.designthreesixty.co.uk)

Project:  
New Detached Bungalow

Land adjacent to  
29 Elizabeth Road,  
Hinckley,  
LE10 0QY

Client:  
Mr Johny Roux

Drawing Title:

Proposed Habitat Plan

|                           |                                                             |
|---------------------------|-------------------------------------------------------------|
| Drawing by:<br>IG / KF    | Checked by:<br>IG / KF                                      |
| Date:<br>20-12-2024       | Scale:<br>As Shown @A3                                      |
| Drawing Number:<br>182-05 | Revision:<br>0 / A / B / C / D / E<br>F / G / H / I / J / K |