



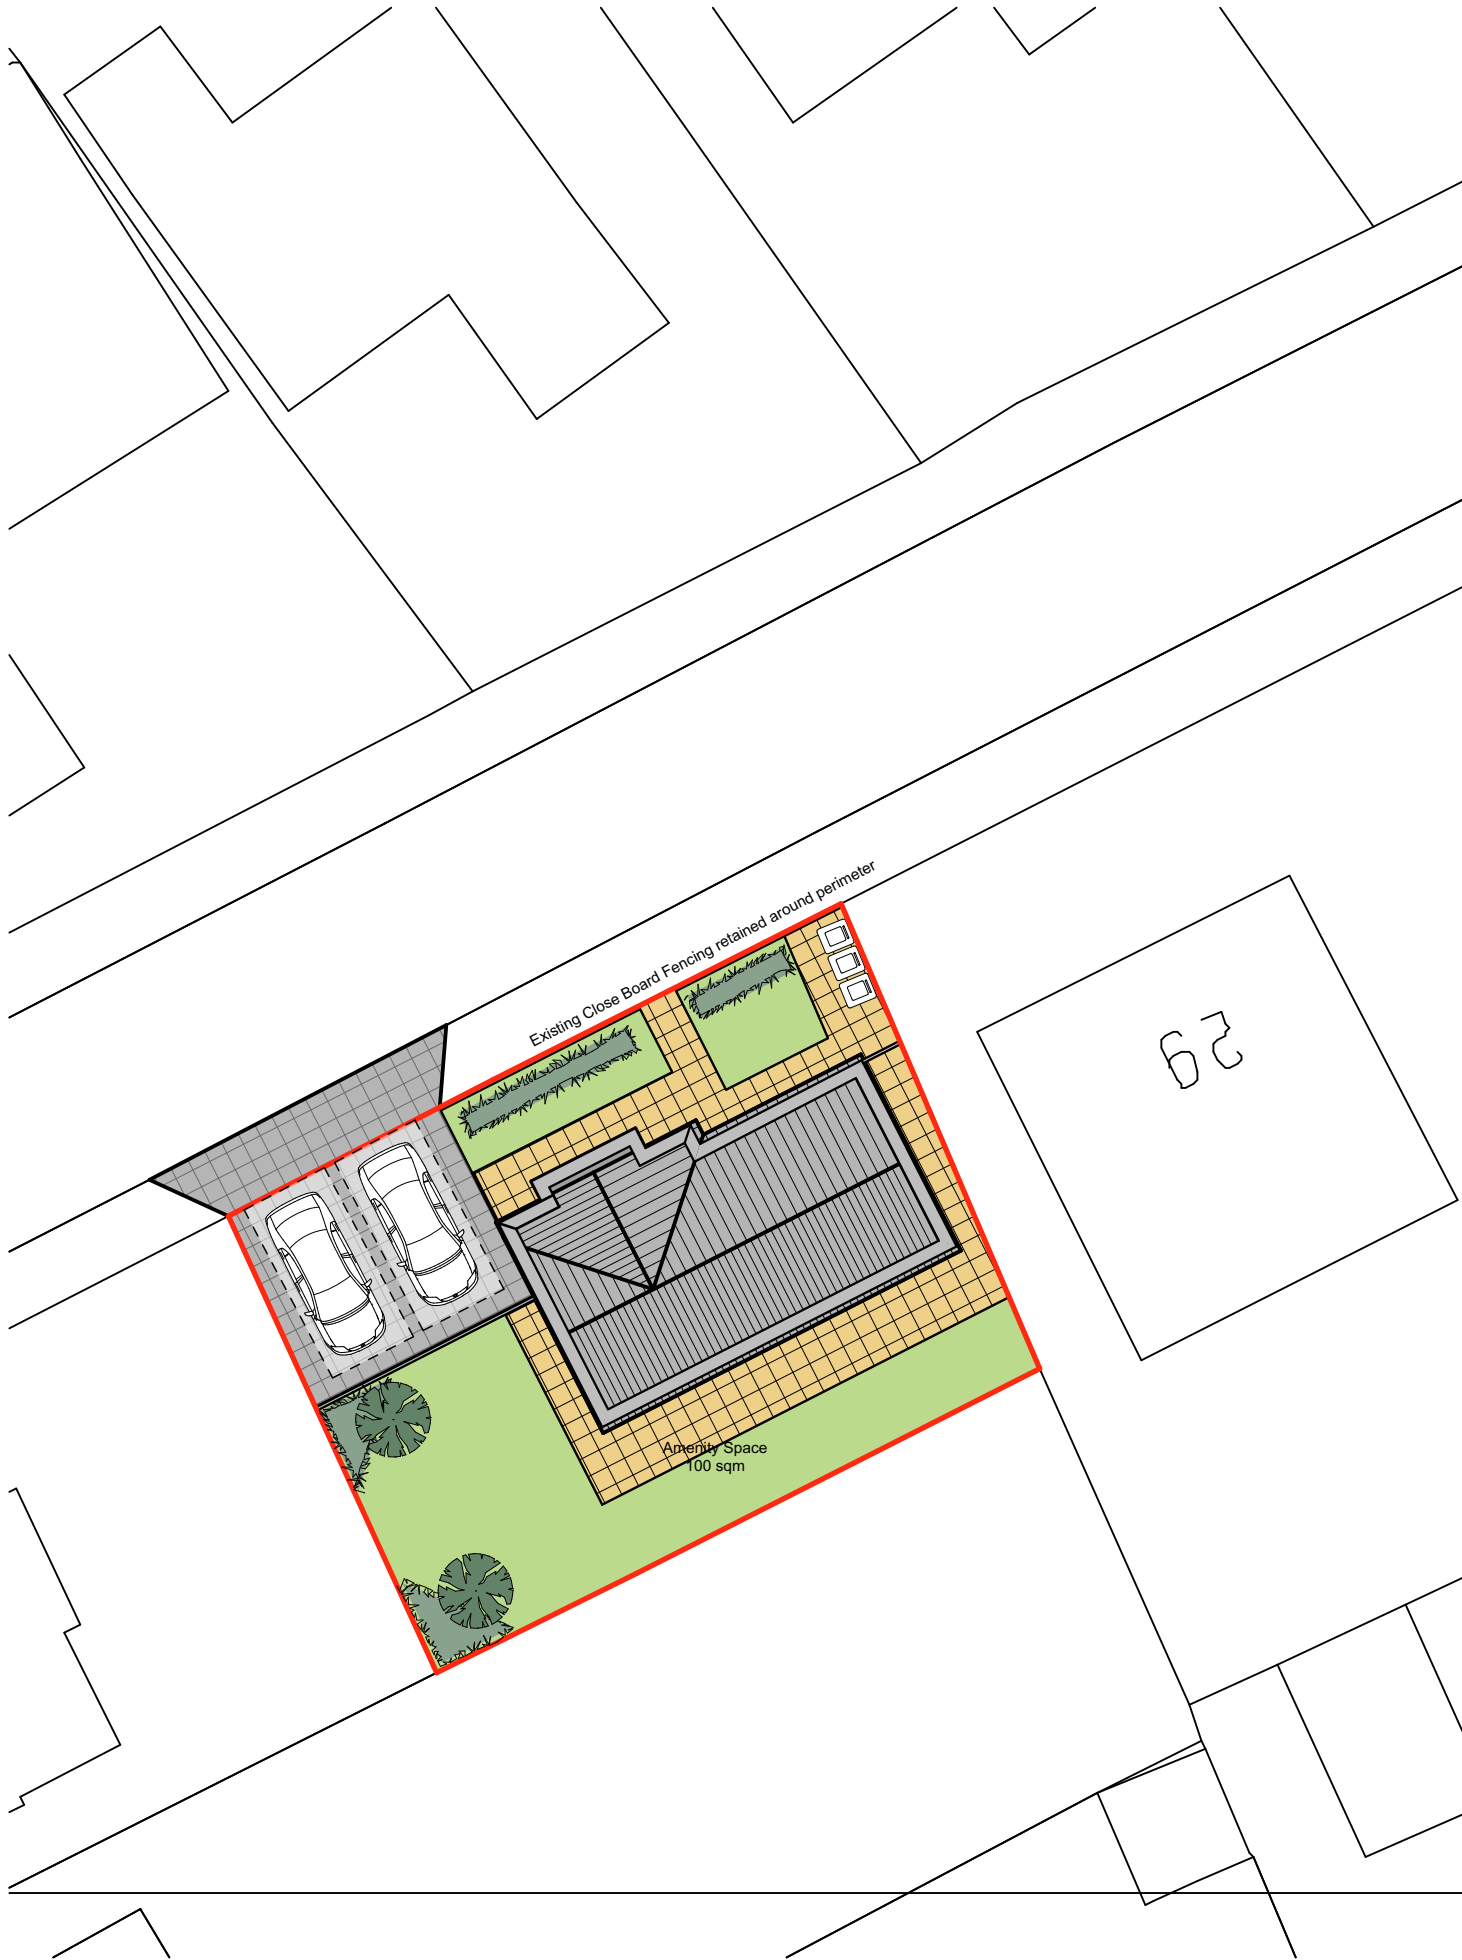

Block Plan, 1:200@A3

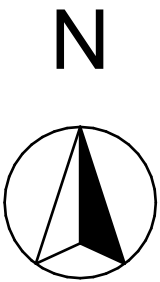

Location Plan, 1:1250@A3



0 10 20
Scale Bar 1:200



0 20 50 100
Scale Bar 1:1250

Please Note:

- This drawing may be printed and scaled FOR PLANNING PURPOSES.
- All dimensions to be CHECKED ON SITE and any DISCREPANCY reported to Design Three Sixty.
- The site boundary shown is the best assumed from available data & does NOT represent legal ownership.
- All dimensions in mm unless otherwise stated.

Revisions.

DESIGN THREE SIXTY

E: info@designthreesixty.co.uk
T: +44 (0) 7904 224864
W: www.designthreesixty.co.uk

Project:
New Detached Bungalow

Land adjacent to
29 Elizabeth Road,
Hinckley,
LE10 0QY

Client:
Mr Johny Roux

Drawing Title:

Location and Block Plan

Drawing by: IG / Kf	Checked by: IG / Kf
Date: 16-11-2024	Scale: As Shown @A3
Drawing Number: 182-02	Revision: 0 / A / B / C / D / E / F / G / H / I / J / K