


N.T.S

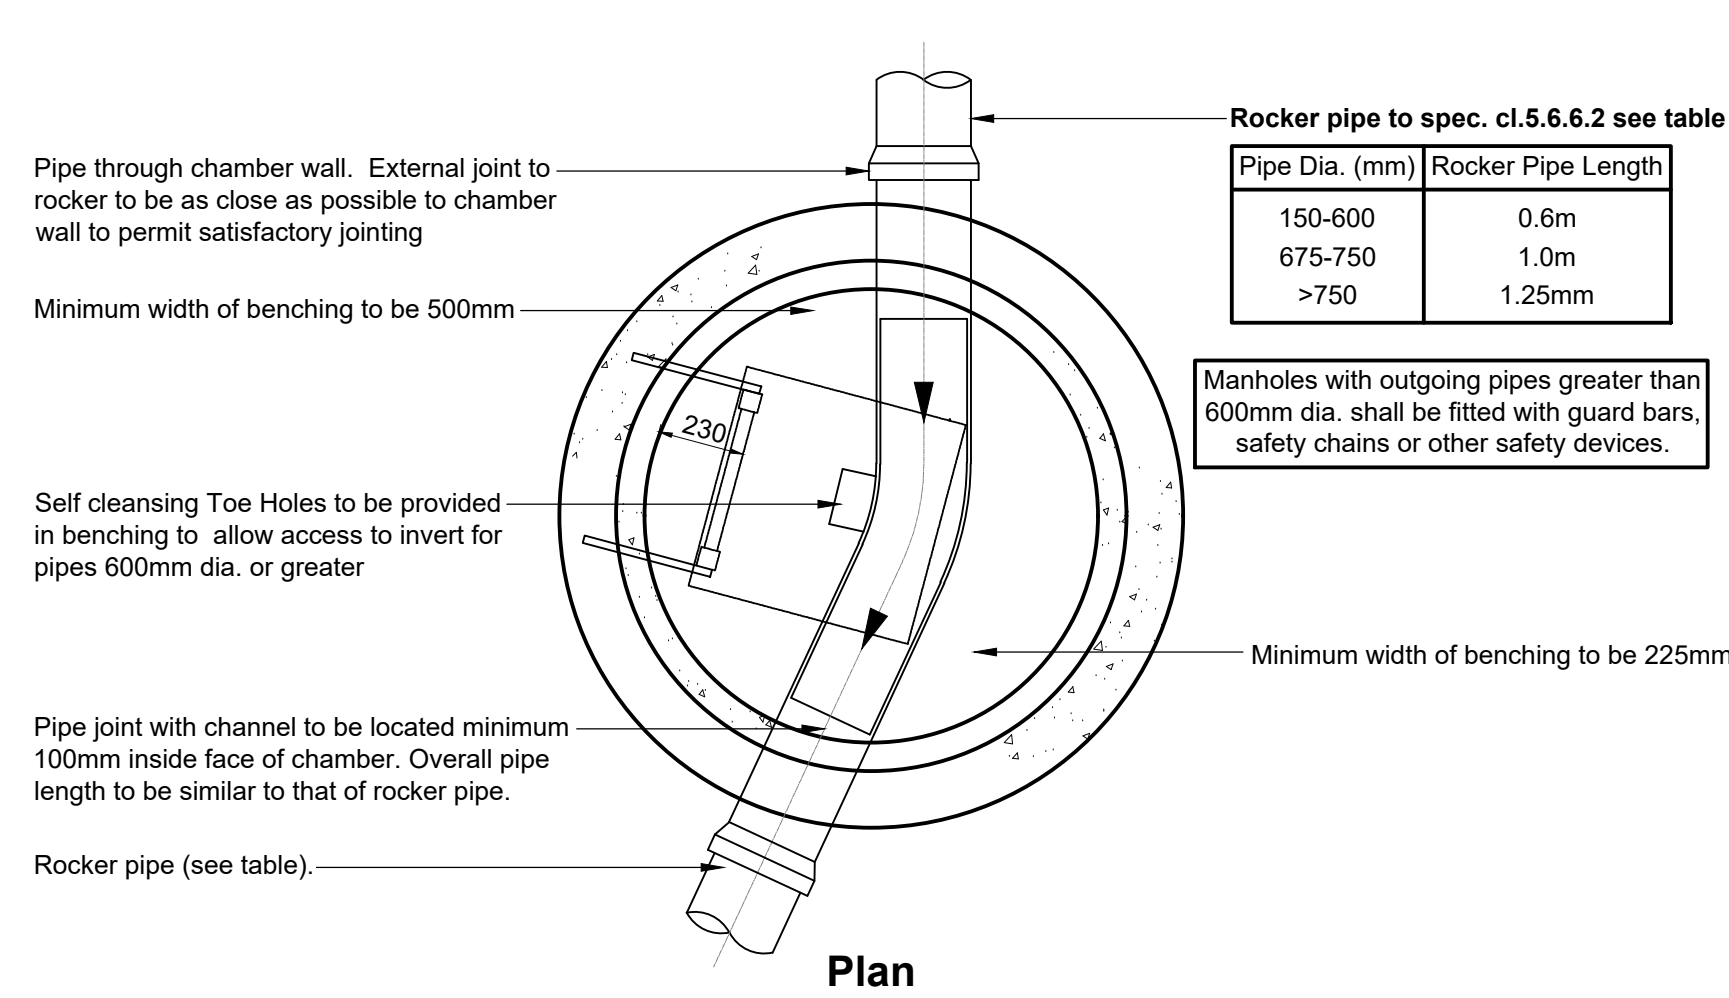

N.T.S


Class S
(Bedding factor = 2.2)
Cover greater than 1.2m

150mm
150mm
150mm
150mm
Granular surround


Reinforced Concrete Concrete Slab
(Bedding factor = 2.2)
Cover less than 1.2m

Grade GEN3 concrete
A393 mesh
150mm Min.
150mm
300mm
Compressible filler
150mm
150mm
Granular surround

N.T.S

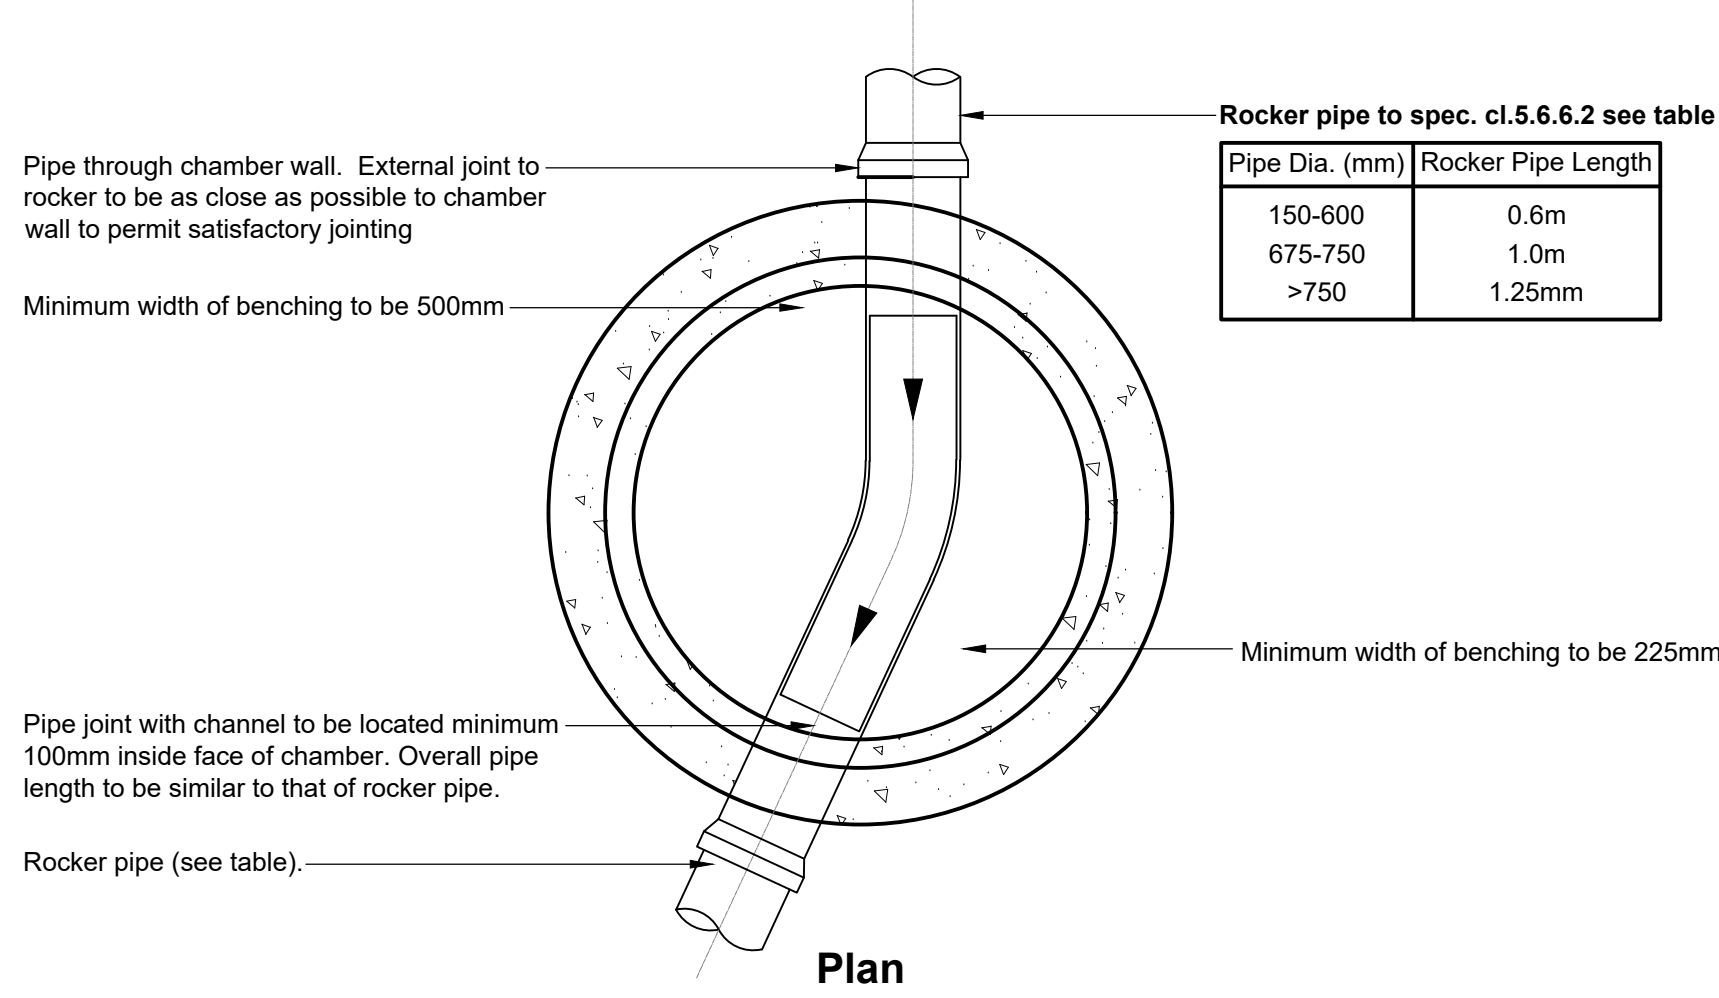

N.T.S

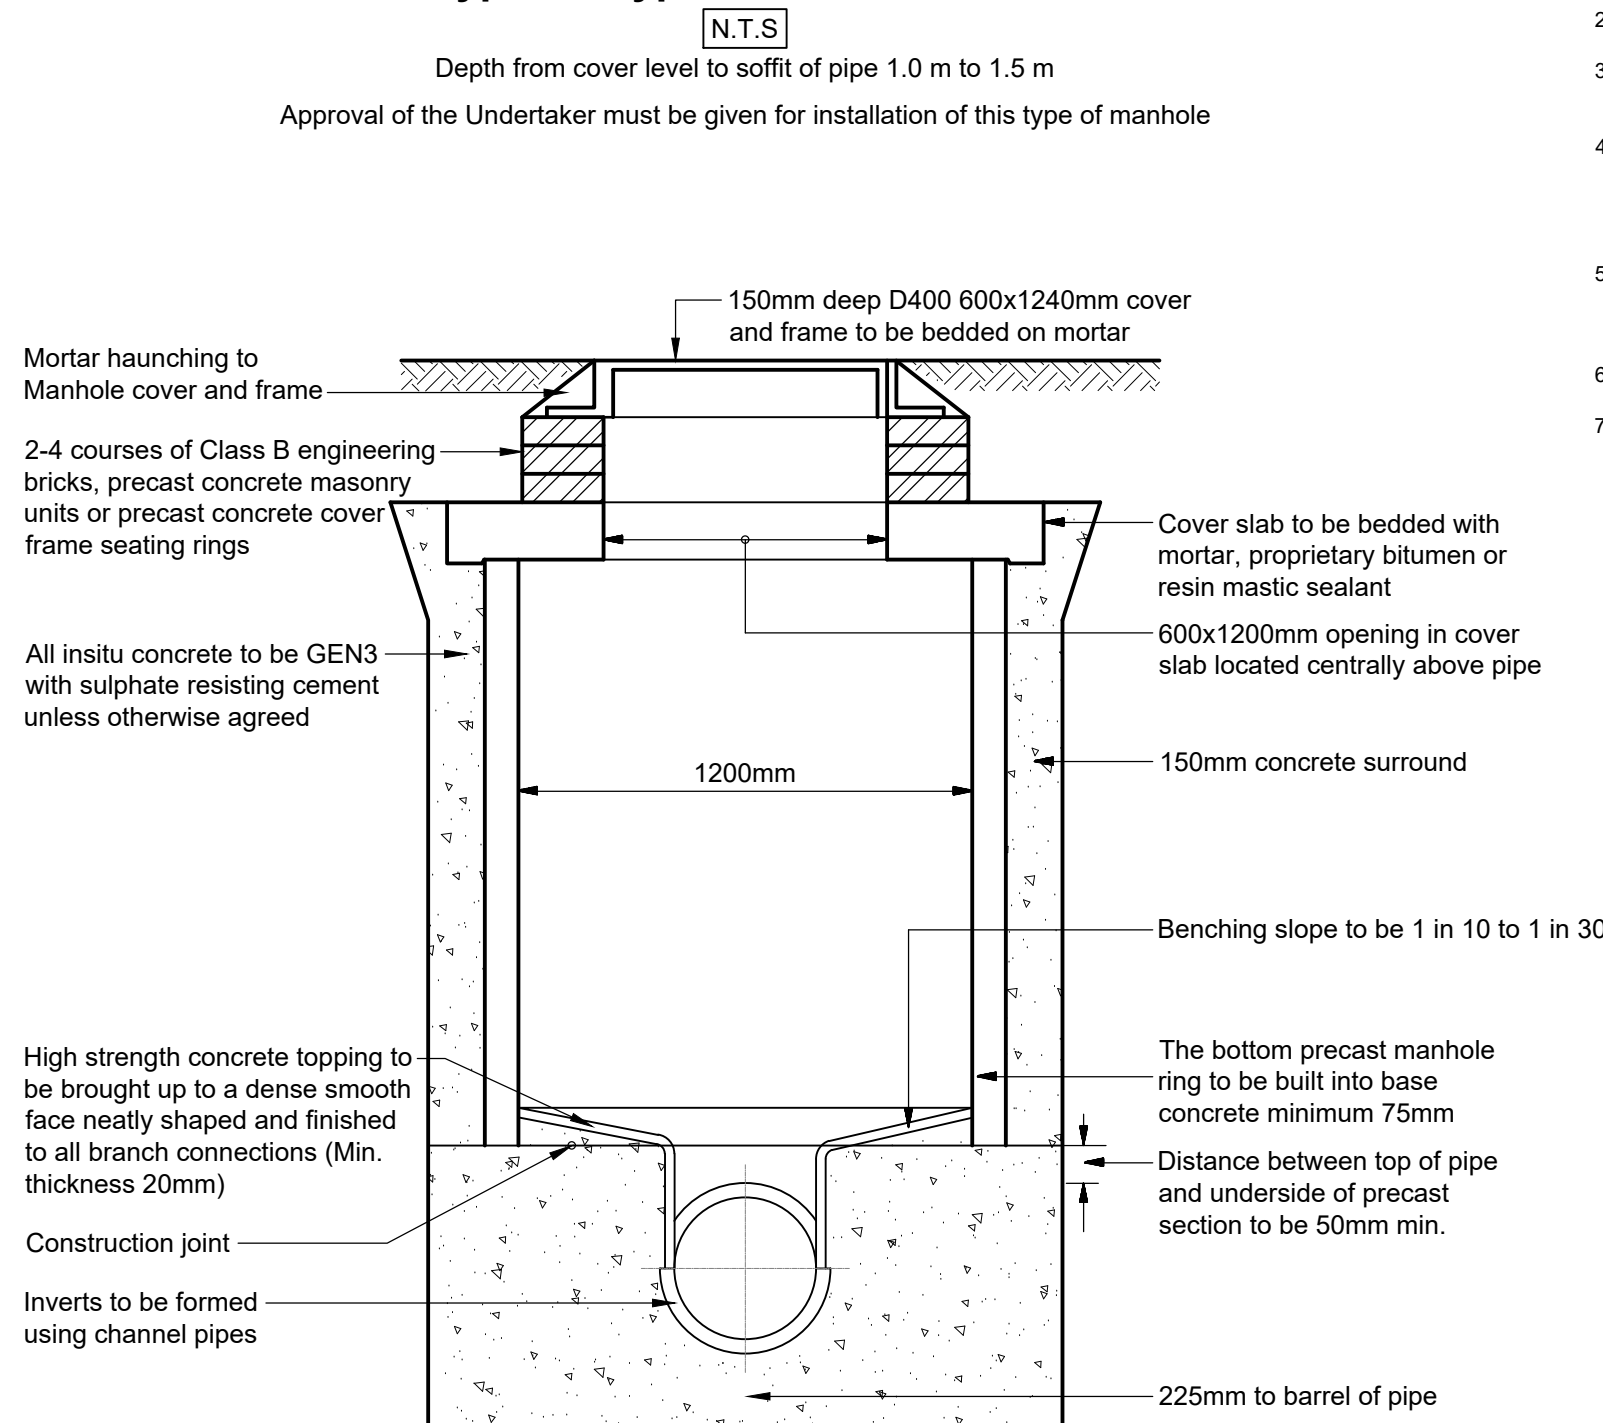

1. DO NOT SCALE.
2. This drawing is to be read in conjunction with all other relevant drawings and details.
3. Should there be any conflict between the details indicated on this drawing and those on other drawings the Engineer should be informed **PRIOR** to construction on site.
4. Until technical approval has been obtained from the relevant Authority, it should be understood that all drawings issued are Preliminary and NOT for construction. Should the Contractor commence site work prior to such approval being given it is entirely at their own risk.
5. Sketch proposals are for illustrative purposes only and as such are subject to detailed site investigation including ground conditions / contaminants, drainage, design and planning / density negotiations.
6. All dimensions are in millimetres unless otherwise stated.
7. The Farrow Walsh Designer's Risk Assessments for this project must be reviewed **PRIOR** to the commencement of any works on site.

NONE RELEVANT TO THIS DRAWING

Revision Schedule



Scale:
1:100 @ A1