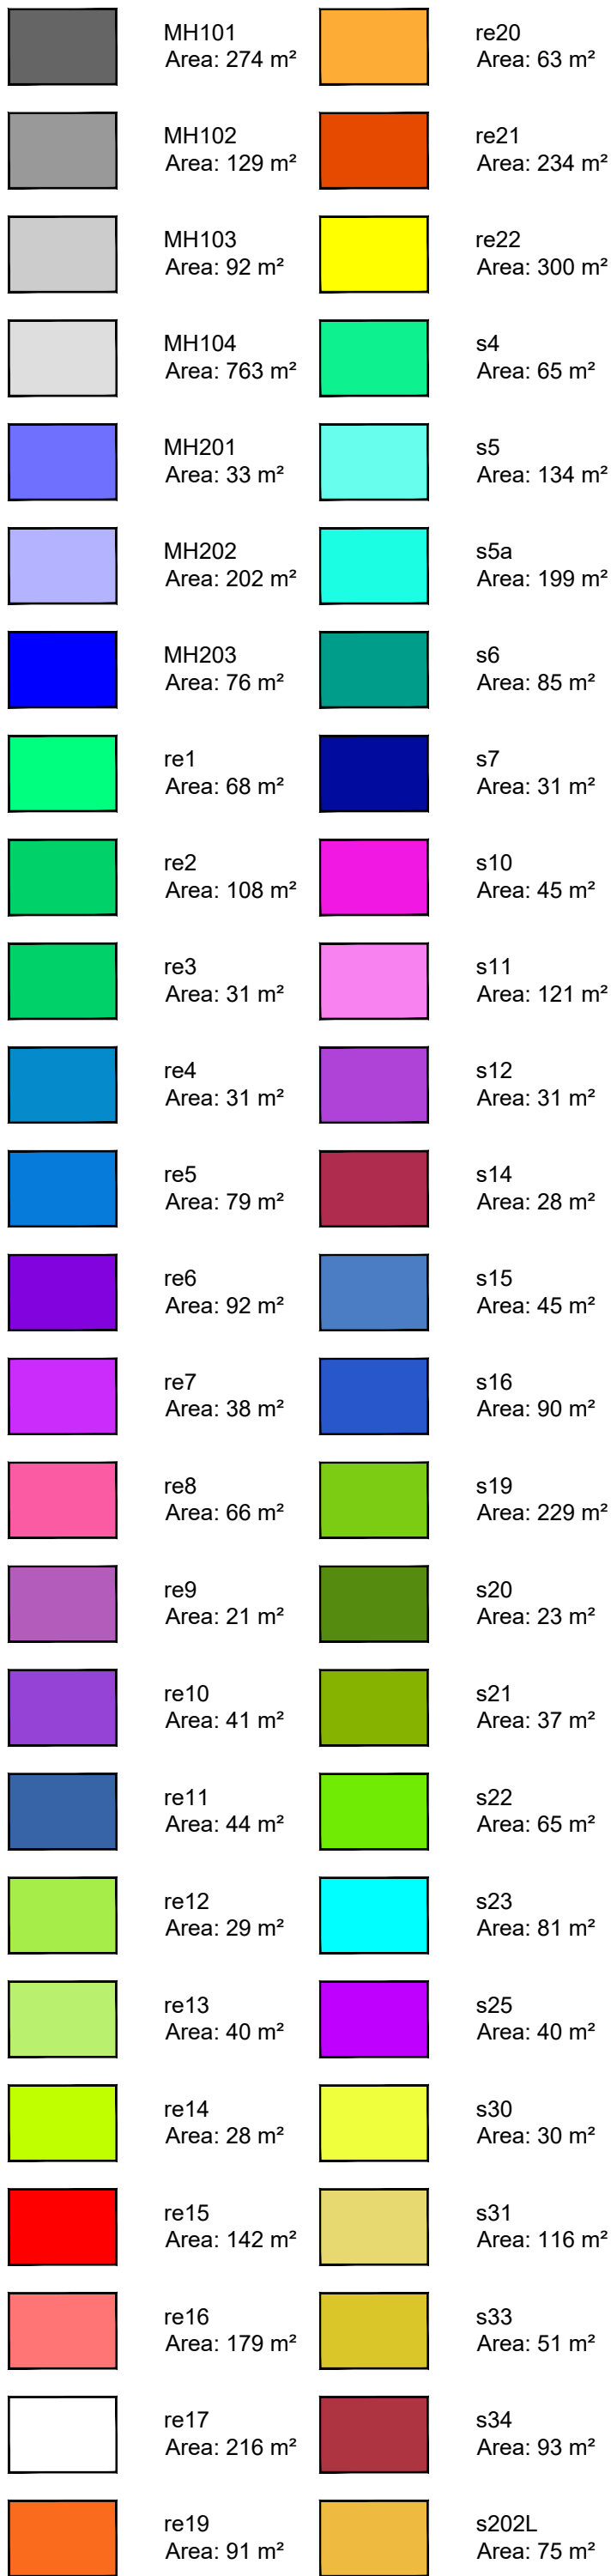


- ## LEGEND

 Site Boundary

|                   |                        |       |         |       |          |
|-------------------|------------------------|-------|---------|-------|----------|
| P1                | Preliminary Issue      | AP    | TB      | CF    | 09.04.26 |
| Rev               | Description of updates | Drawn | Check'd | App'd | Date     |
| Revision Schedule |                        |       |         |       |          |

**farrow**  
**walsh**

62 Highcross Street, Leicester LE1 4NN  
321 Bradford Street, Birmingham B5 6ET

 0330 100 0363

[www.farrowwalsh.com](http://www.farrowwalsh.com)

# PRELIMINARY

Client: **Stronghold Homes**

Project:  
Mulberry Farm,  
Stoke Golding

Title:  
Drainage Areas

|              |                |                 |                     |                      |
|--------------|----------------|-----------------|---------------------|----------------------|
| Drawn:<br>AP | Checked:<br>TB | Approved:<br>CF | Date:<br>April 2026 | Scale:<br>1:250 @ A1 |
|--------------|----------------|-----------------|---------------------|----------------------|

Drawing No.  
**FW0507 0 000**

### Revision