



SAFETY, HEALTH AND ENVIRONMENTAL HAZARD INFORMATION BOX THE HAZARDS NOTED BELOW ARE IN ADDITION TO THE NORMAL HAZARDS AND RISKS FACED BY A COMPETENT CONTRACTOR WHEN DEALING WITH THE TYPES OF WORKS DETAILED ON THIS DRAWING.	
CONSTRUCTION RISKS	
NONE RELEVANT TO THIS DRAWING.	95.79
MAINTENANCE / CLEANING RISKS	
NONE RELEVANT TO THIS DRAWING.	96.18
DEMOLITION RISKS	
NONE RELEVANT TO THIS DRAWING.	96.12

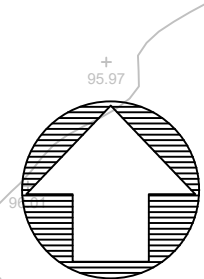

- General Notes**
1. DO NOT SCALE.
 2. This drawing is to be read in conjunction with all other relevant drawings and details.
 3. Should there be any conflict between the details indicated on this drawing and those on other drawings the Engineer should be informed PRIOR to construction on site.
 4. Until technical approval has been obtained from the relevant Authority, it should be understood that all drawings issued are Preliminary and NOT for construction. Should the Contractor commence site work prior to such approval being given it is entirely at their own risk.
 5. Sketch proposals are for illustrative purposes only and as such are subject to detailed site investigation including ground conditions / contaminants, drainage, design and planning / density negotiations.
 6. All dimensions are in millimetres unless otherwise stated.
 7. The Farrow Walsh Designer's Risk Assessments for this project must be reviewed PRIOR to the commencement of any works on site.

LEGEND

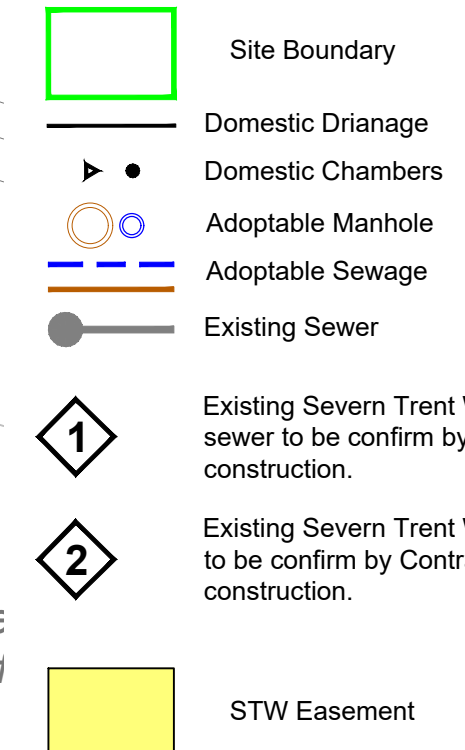

P1	Preliminary Issue	AP	CF	CF	09.04.26
Rev	Description of updates	Drawn	Check'd	App'd	Date

Revision Schedule

farrow
walsh

62 Highcross Street, Leicester LE1 4NN
321 Bradford Street, Birmingham B5 6ET

 0330 100 0363

www.farrowwalsh.com

PRELIMINARY

Client:
Stronghold Homes

Project:
**Mulberry Farm,
Stoke Golding**

Title:
S104 Layout

Drawn: AP	Checked: CF	Approved: CF	Date: April 2026	Scale: 1:100 @ A1
--------------	----------------	-----------------	---------------------	----------------------

Drawing No.
FW2527-C-007

Revision: