




Issue Status			
Planning			
This drawing is copyright. Only figured dimensions to be worked to.			
Revision	Drawn	Check	Date
P1 First Issue	IA	AD	21.05.26

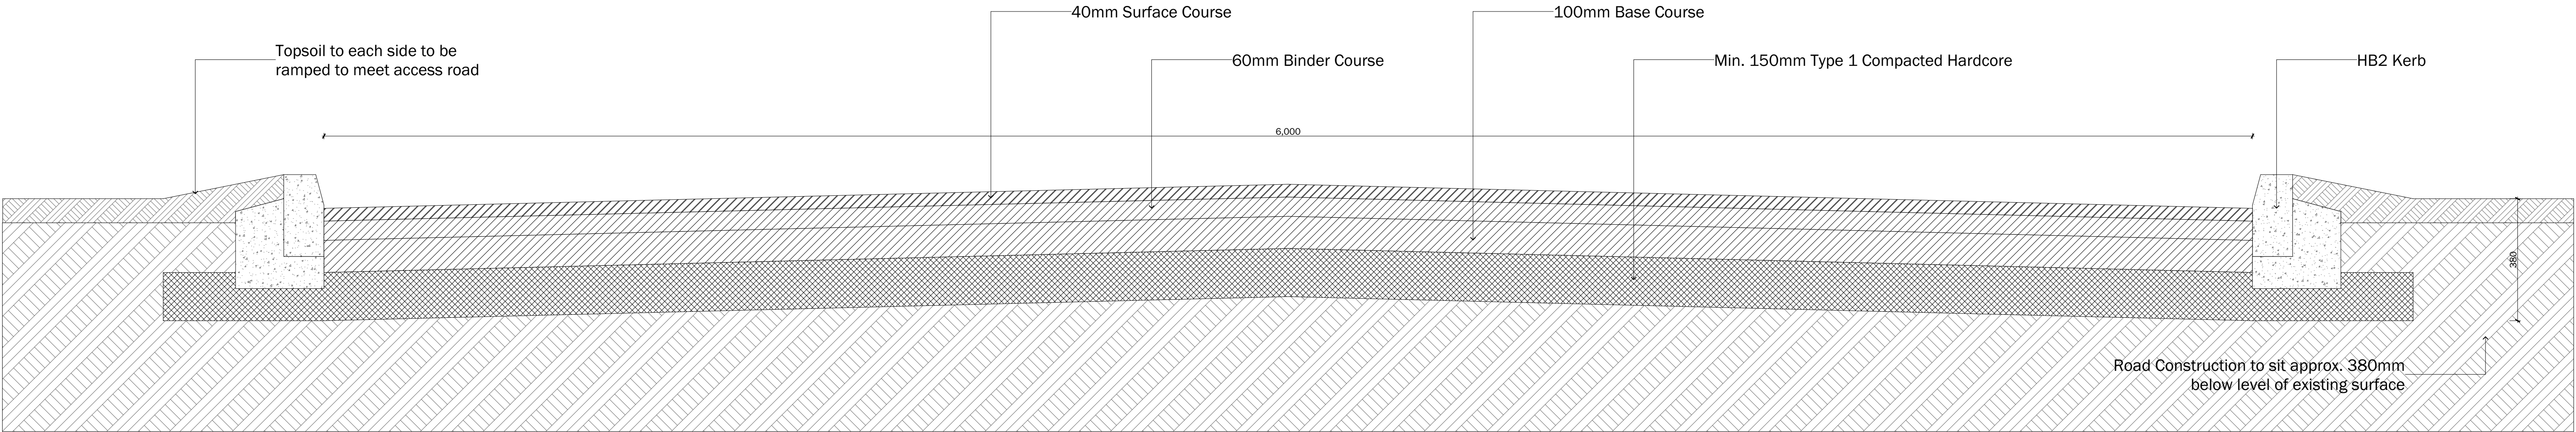

Section through Access

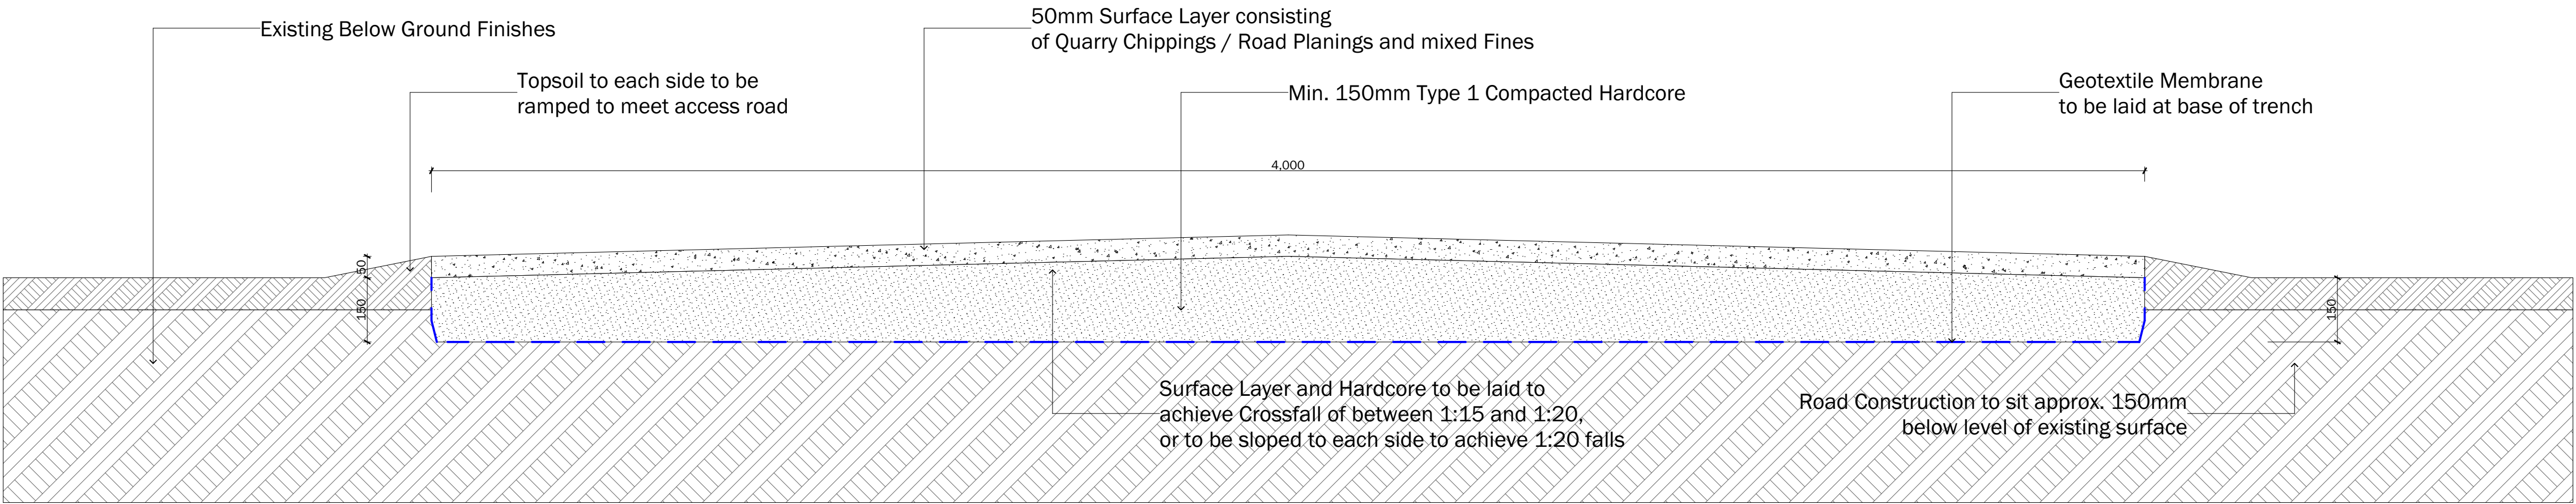

Section through Roadway

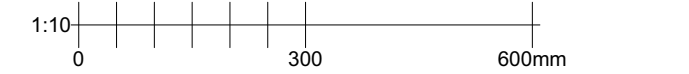

client		
Sheppard		
project		
The White Swan, Stoke Golding Proposed Agricultural Track		
drawing		
Proposed Construction Details		
date	scale	@ A1
21.05.26	1:10	
drawn	check	
IA	AD	

BROWN & CO
ARCHITECTURE + PLANNING
www.brown-co.com

Norwich
St Neots
Brown & Co Registered Office: The Atrium, St. George's Street, Norwich, Norfolk, NR3 1AB
Registration no: 00302092 Registered in England & Wales

01603 628871
01480 213811

Humber
Lincoln
01482 421234
01522 457800