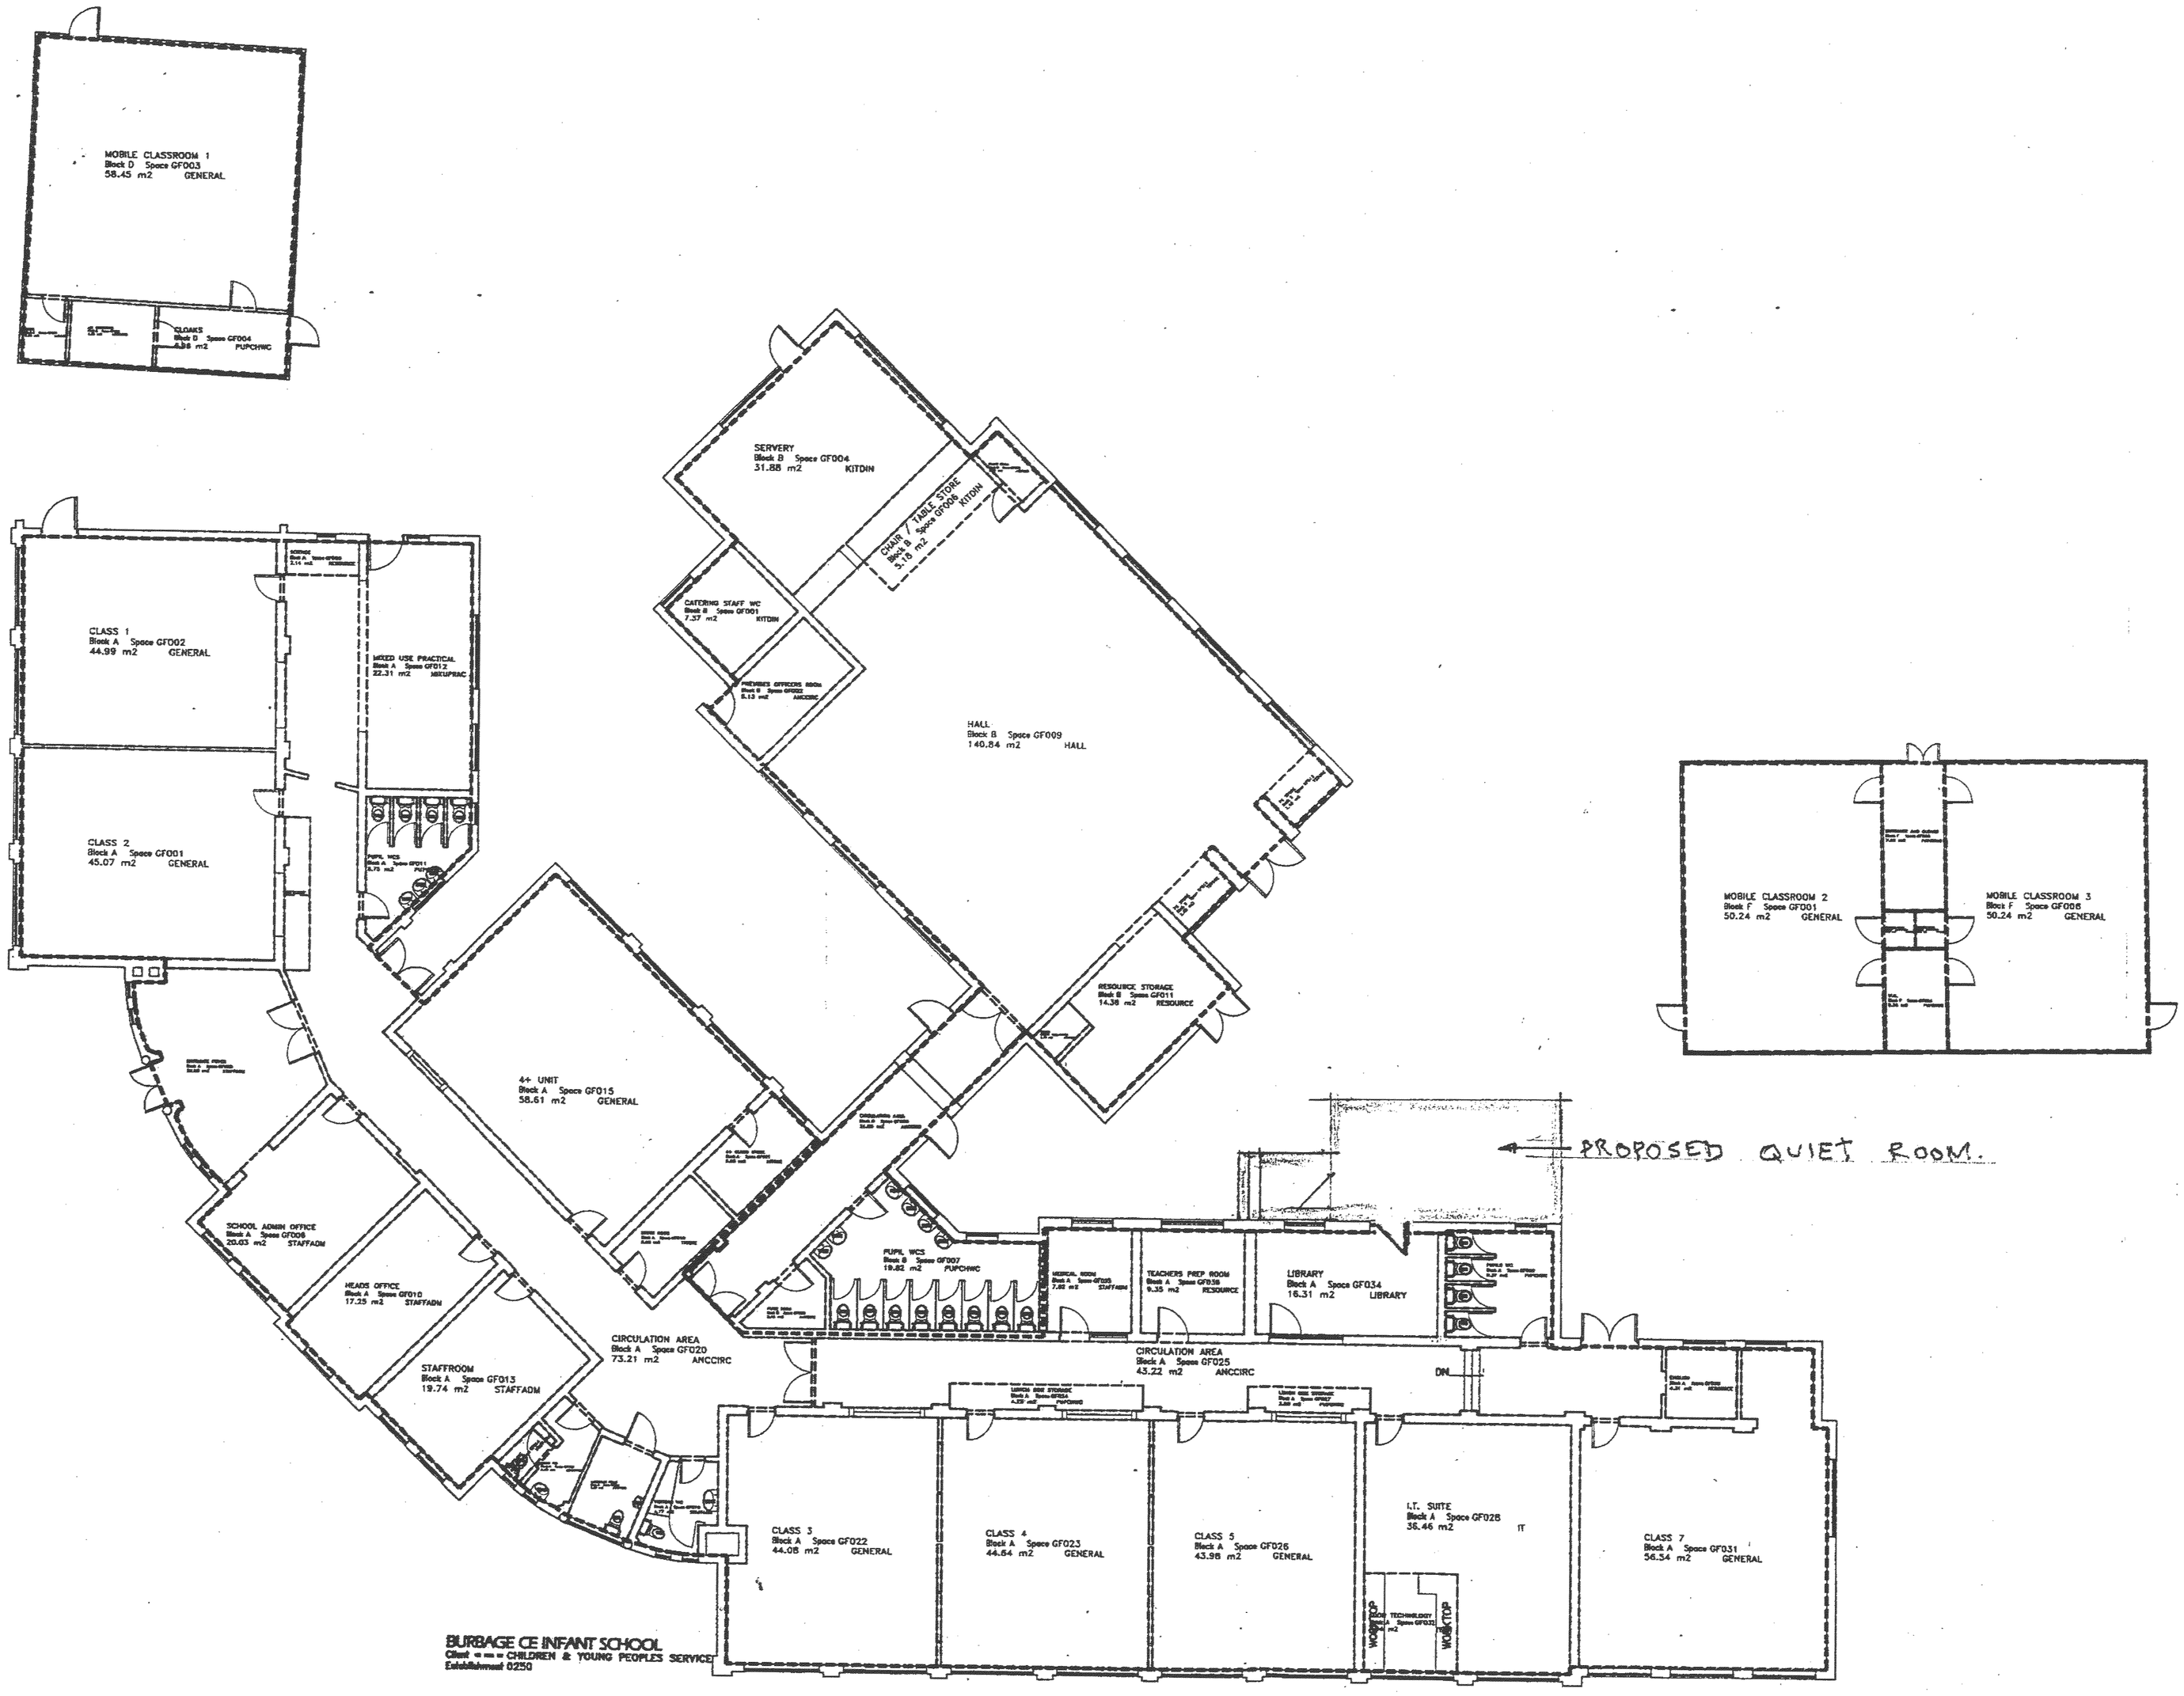

Space Descriptions

Block	Number	Description
A	GF001	CLASS 2
A	GF002	CLASS 1
A	GF003	ENTRANCE FOYER
A	GF006	SCHOOL ADMIN OFFICE
A	GF007	LUNCH BOX STORAGE
A	GF008	SCIENCE
A	GF010	HEADS OFFICE
A	GF011	PUPIL WCS
A	GF012	MIXED USE PRACTICAL
A	GF013	STAFFROOM
A	GF014	STAFF WC
A	GF015	4+ UNIT
A	GF016	ACCESSIBLE TOILET
A	GF018	STOCK ROOM
A	GF019	VISITORS WC
A	GF020	CIRCULATION AREA
A	GF021	4+ CLASS STORE
A	GF022	CLASS 3
A	GF023	CLASS 4
A	GF024	LUNCH BOX STORAGE
A	GF025	CIRCULATION AREA
A	GF026	CLASS 5
A	GF027	LUNCH BOX STORAGE
A	GF028	I.T. SUITE
A	GF029	PUPILS WC
A	GF030	ENGLISH
A	GF031	CLASS 7
A	GF032	FOOD TECHNOLOGY
A	GF033	STAFF WC
A	GF034	LIBRARY
A	GF035	MEDICAL ROOM
A	GF036	TEACHERS PREP ROOM
B	GF001	CATERING STAFF WC
B	GF002	PREMISES OFFICERS ROOM
B	GF003	PLANT ROOM
B	GF004	SERVERY
B	GF005	CIRCULATION AREA
B	GF006	CHAIR / TABLE STORE
B	GF007	PUPIL WCS
B	GF008	PLANT ROOM
B	GF009	HALL
B	GF010	BOILER
B	GF011	RESOURCE STORAGE
B	GF012	PE STORE
B	GF013	PE STORE
D	GF001	STORE
D	GF002	ART RESOURCES
D	GF003	MOBILE CLASSROOM 1
D	GF004	CLOAKS
F	GF001	MOBILE CLASSROOM 2
F	GF002	TEACHING STORE
F	GF003	ENTRANCE AND CLOAKS
F	GF004	W.C.
F	GF005	TEACHING STORE
F	GF006	MOBILE CLASSROOM 3

Asset Management Plan - GIA's

Blocks	Establishments	Areas	Totals
Block A	Est 0250 =	745.41	745.41
Block B	Est 0250 =	275.30	275.30
Block D	Est 0250 =	73.29	73.29
Block F	Est 0250 =	116.81	116.81
	Total Gross Floor Area (m2) =		1210.81

INVESTOR IN PEOPLE

Leicestershire County Council

CLIENT: CHILDREN & YOUNG PEOPLES SERVICE

PROJECT: BURBAGE CE INFANT SCHOOL
BURBAGE
ASSET MANAGEMENT PLANS
KEY PLAN

scale: N.T.S.	drawn: Pooja Mathur	checked: QUERIES	A1
job no. 805785	date: 10 July 2008	drawing no. UPRN-0234	rev. 6

COUNTY HALL • GLENFIELD • LEICESTER • LE3 8RE
property@leics.gov.uk • Tel (0116) 3056947 • Fax 3056722