SITE PLAN
1:250

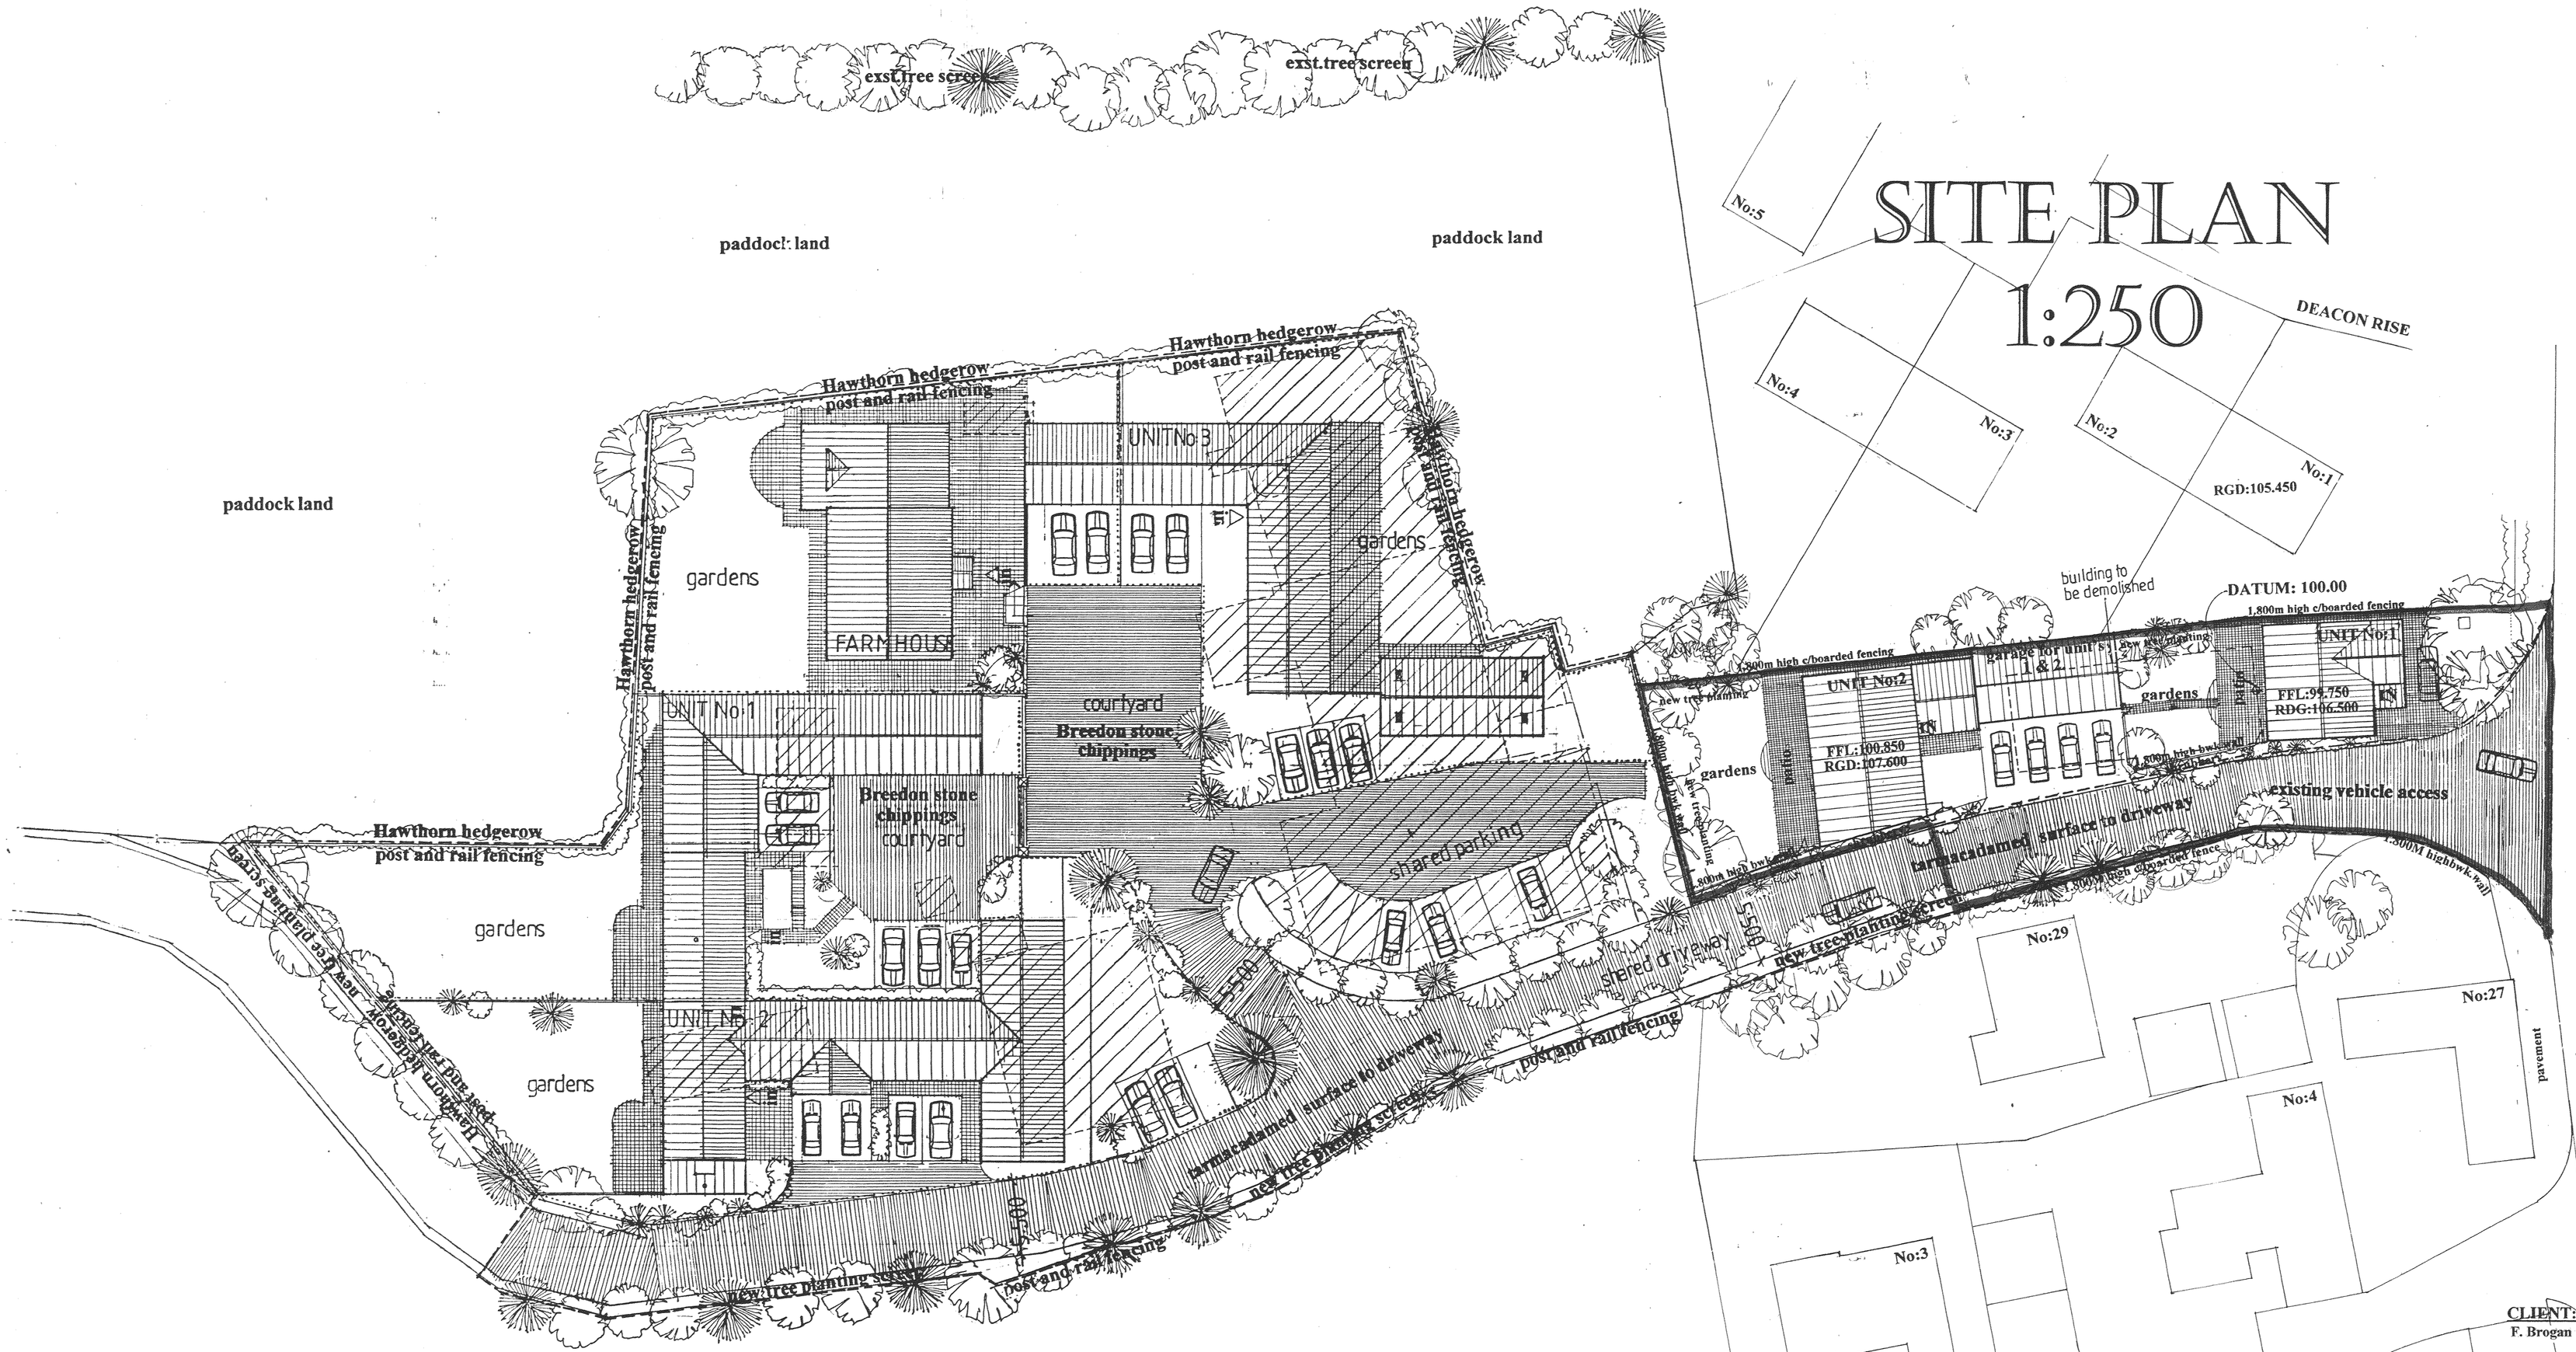
exst.tree screen
exst.tree screen
paddock land
paddock land
paddock land
Hawthorn hedgerow post and rail fencing
Hawthorn hedgerow post and rail fencing
Hawthorn hedgerow post and rail fencing
Hawthorn hedgerow post and rail fencing
Hawthorn hedgerow post and rail fencing
UNIT No:3
FARM HOUSE
gardens
gardens
courtyard
Breedon stone chippings
UNIT No:1
Breedon stone chippings
courtyard
shared parking
gardens
UNIT No:2
gardens
new tree planting screen
new tree planting screen
new tree planting screen