DEVELOPMENT SERVICES
27 OCT 2008
RECEIVED

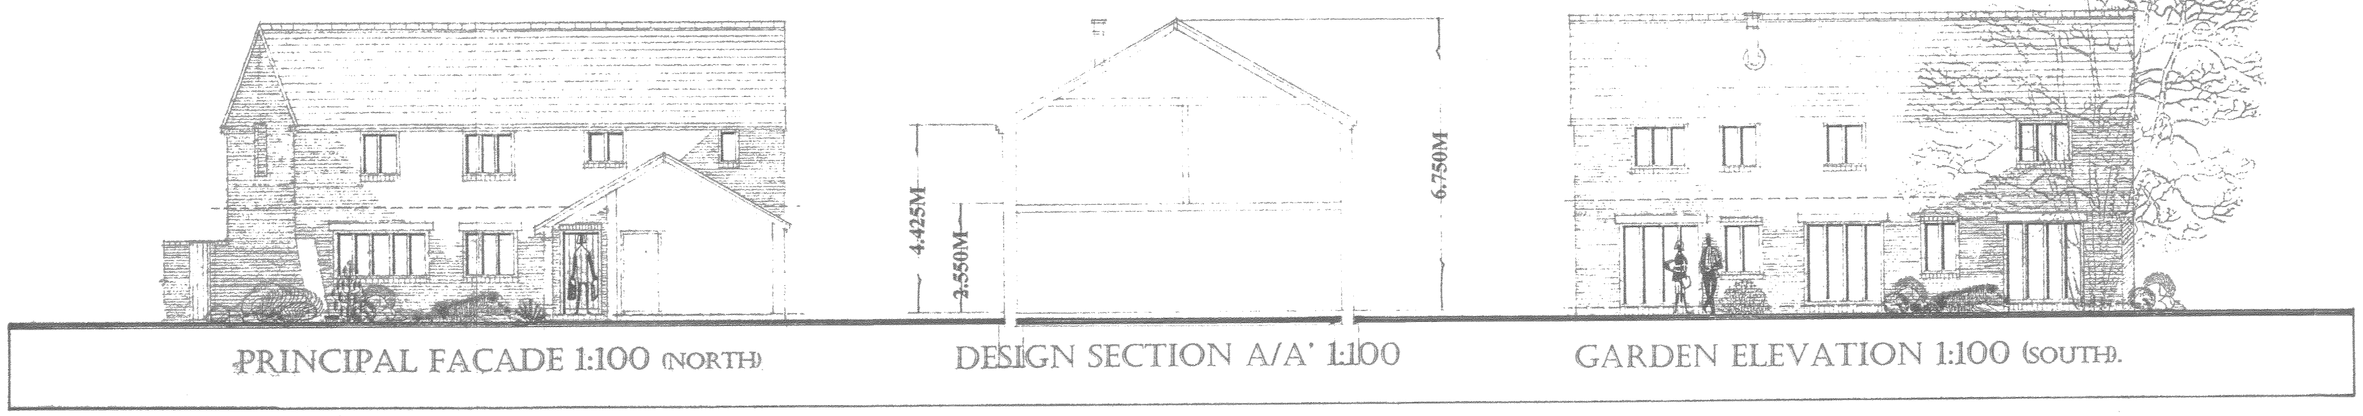

PRINCIPAL FACADE 1:100 (NORTH) DESIGN SECTION A/A' 1:100 GARDEN ELEVATION 1:100 (SOUTH).

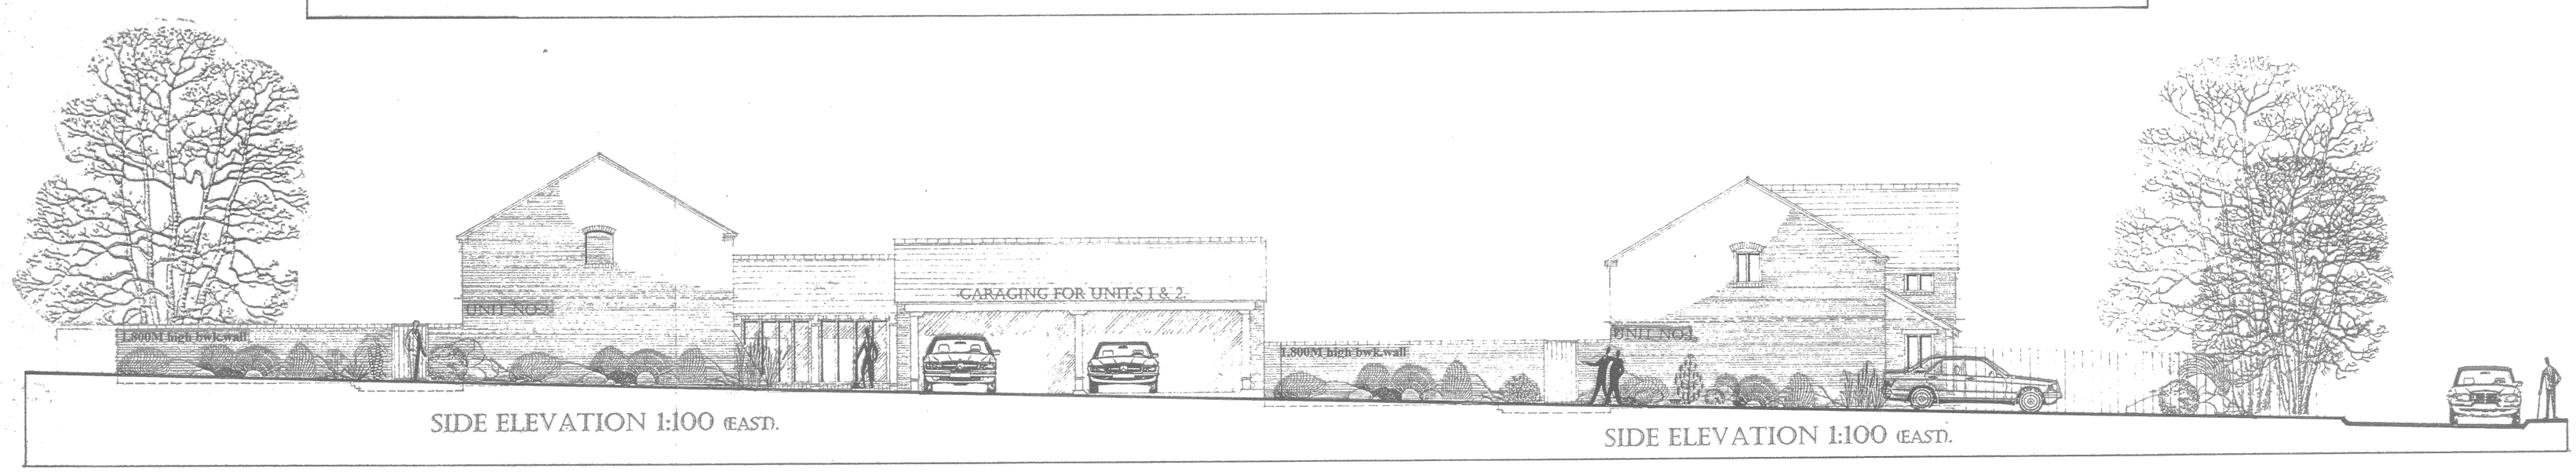

SIDE ELEVATION 1:100 (EAST). SIDE ELEVATION 1:100 (EAST).

ELEVATIONS

UNIT No:1UNIT No:2

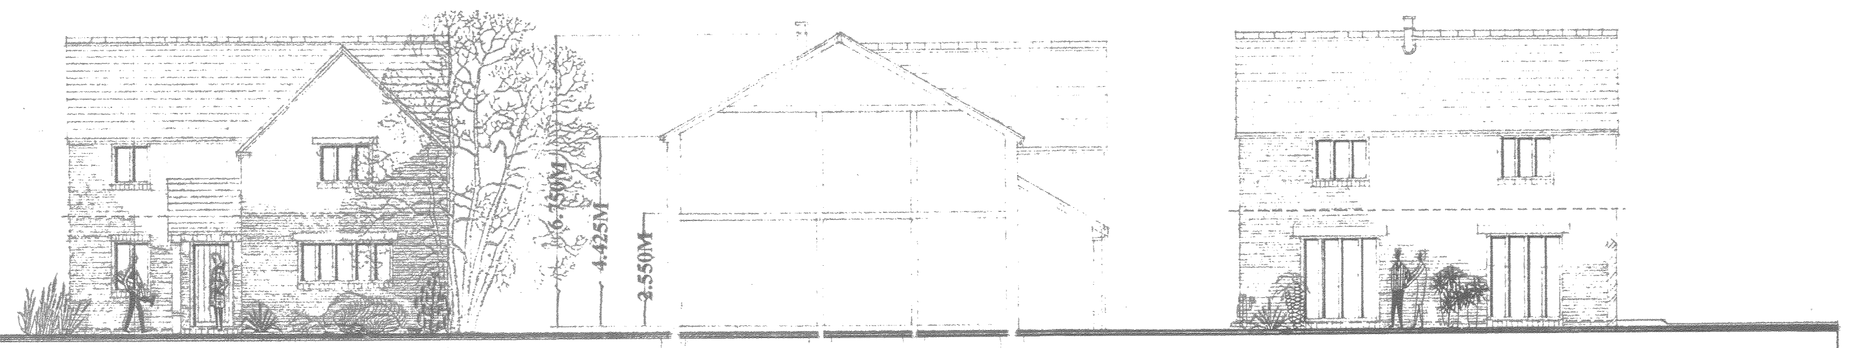

PRINCIPAL FACADE 1:100 (NORTH). DESIGN SECTION A/A' 1:100 GARDEN ELEVATION 1:100 (SOUTH).

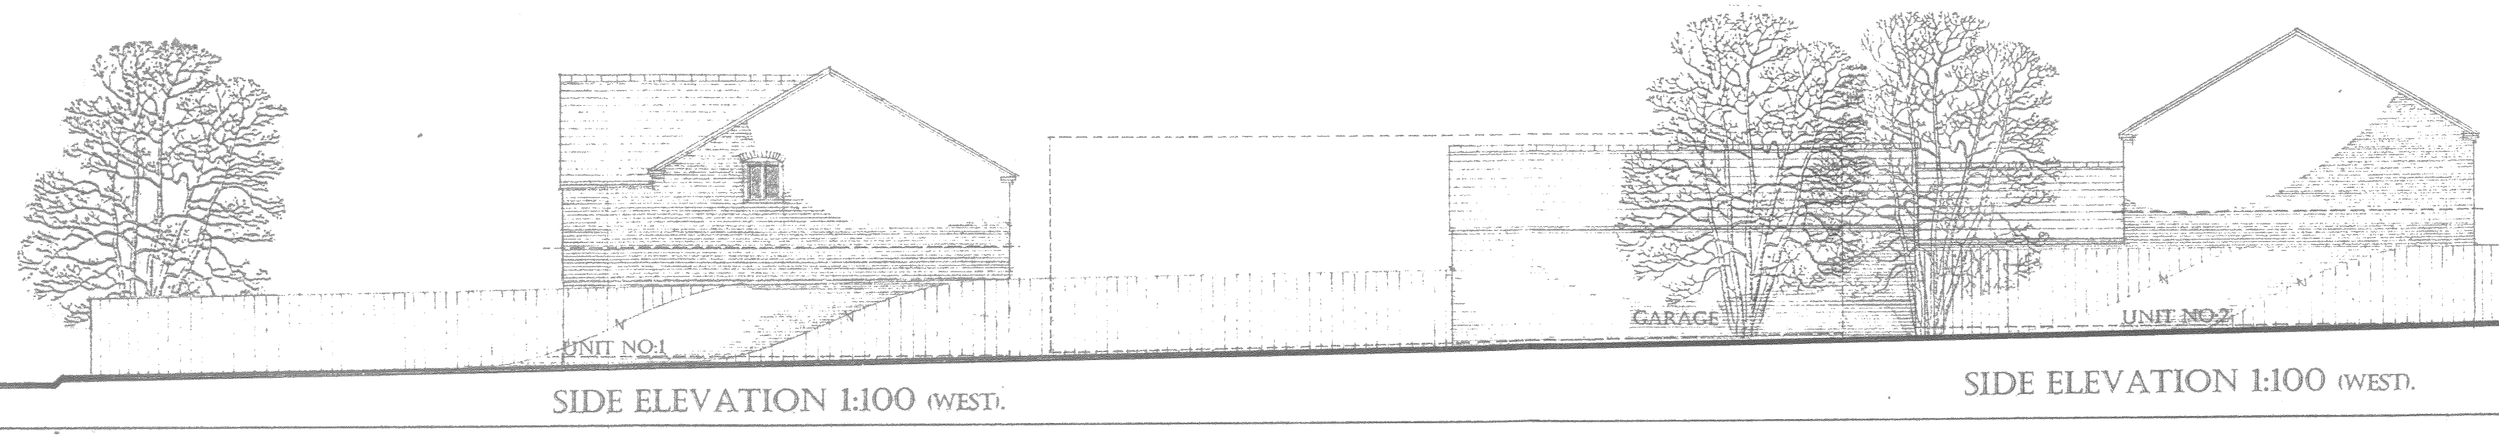

SIDE ELEVATION 1:100 (WEST). SIDE ELEVATION 1:100 (WEST).

REV:A gable window added to unit no:1 oct 2008 (west-side elevation)

CLIENT:
Mr.S.Ball.

PROJECT:
Proposed Residential Development To Form Two New Dwellings @:-
Stonehouse Farm.
Barton in The Beans.
Leicestershire.

DRAWING TITLE:
Proposed Elevations.
Unit No:s 1 & 2.

SCALE:1:100 DATE:July 2008.
DRWG.No:HMD/PD/0164/04. REV:A
Copyright HMD/2008.

HOUSEMARTIN
DESIGNS

TEL./FAX: (0044) 1530 273367