



21baron rear extension

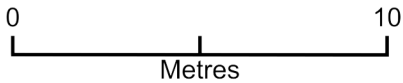

Plan Produced for:

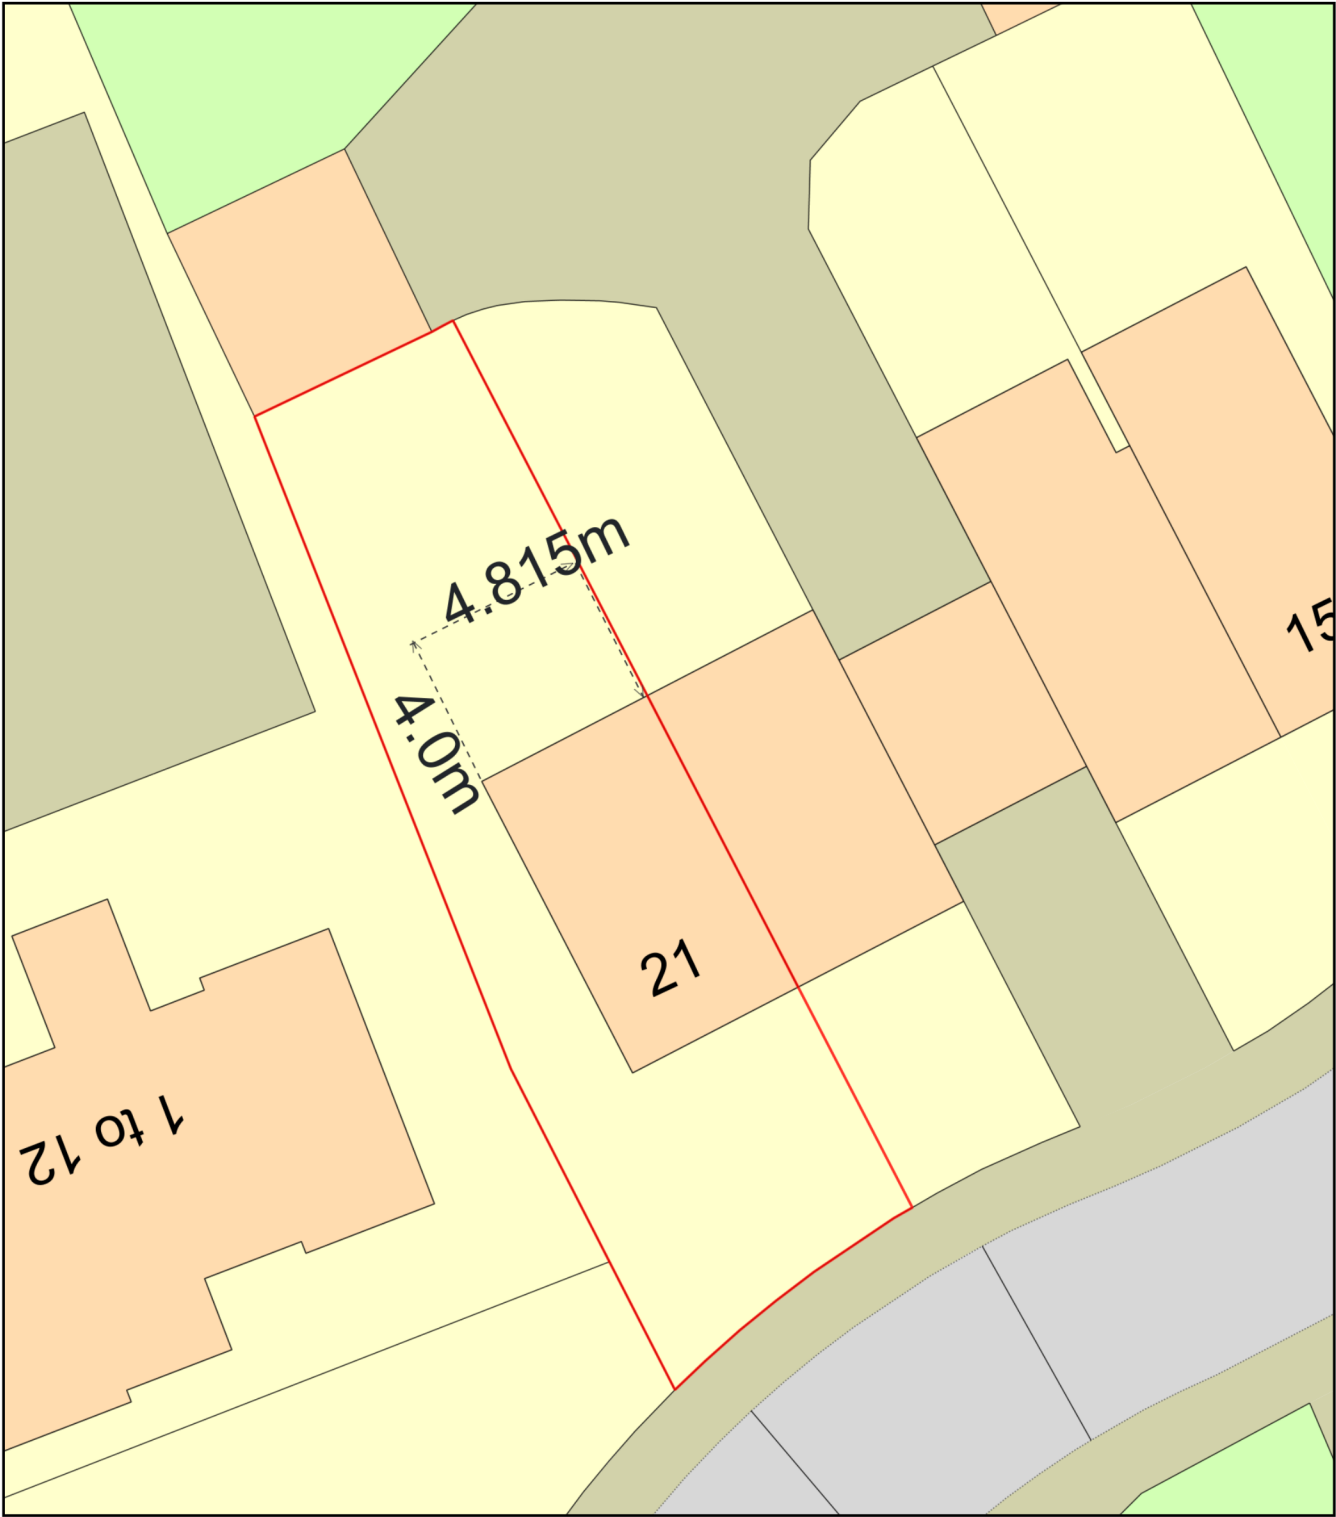

Date Produced: 21 Apr 2025

Plan Reference Number: TQRQM25111090220420

Scale: 1:200 @ A4