



21 Barons Close

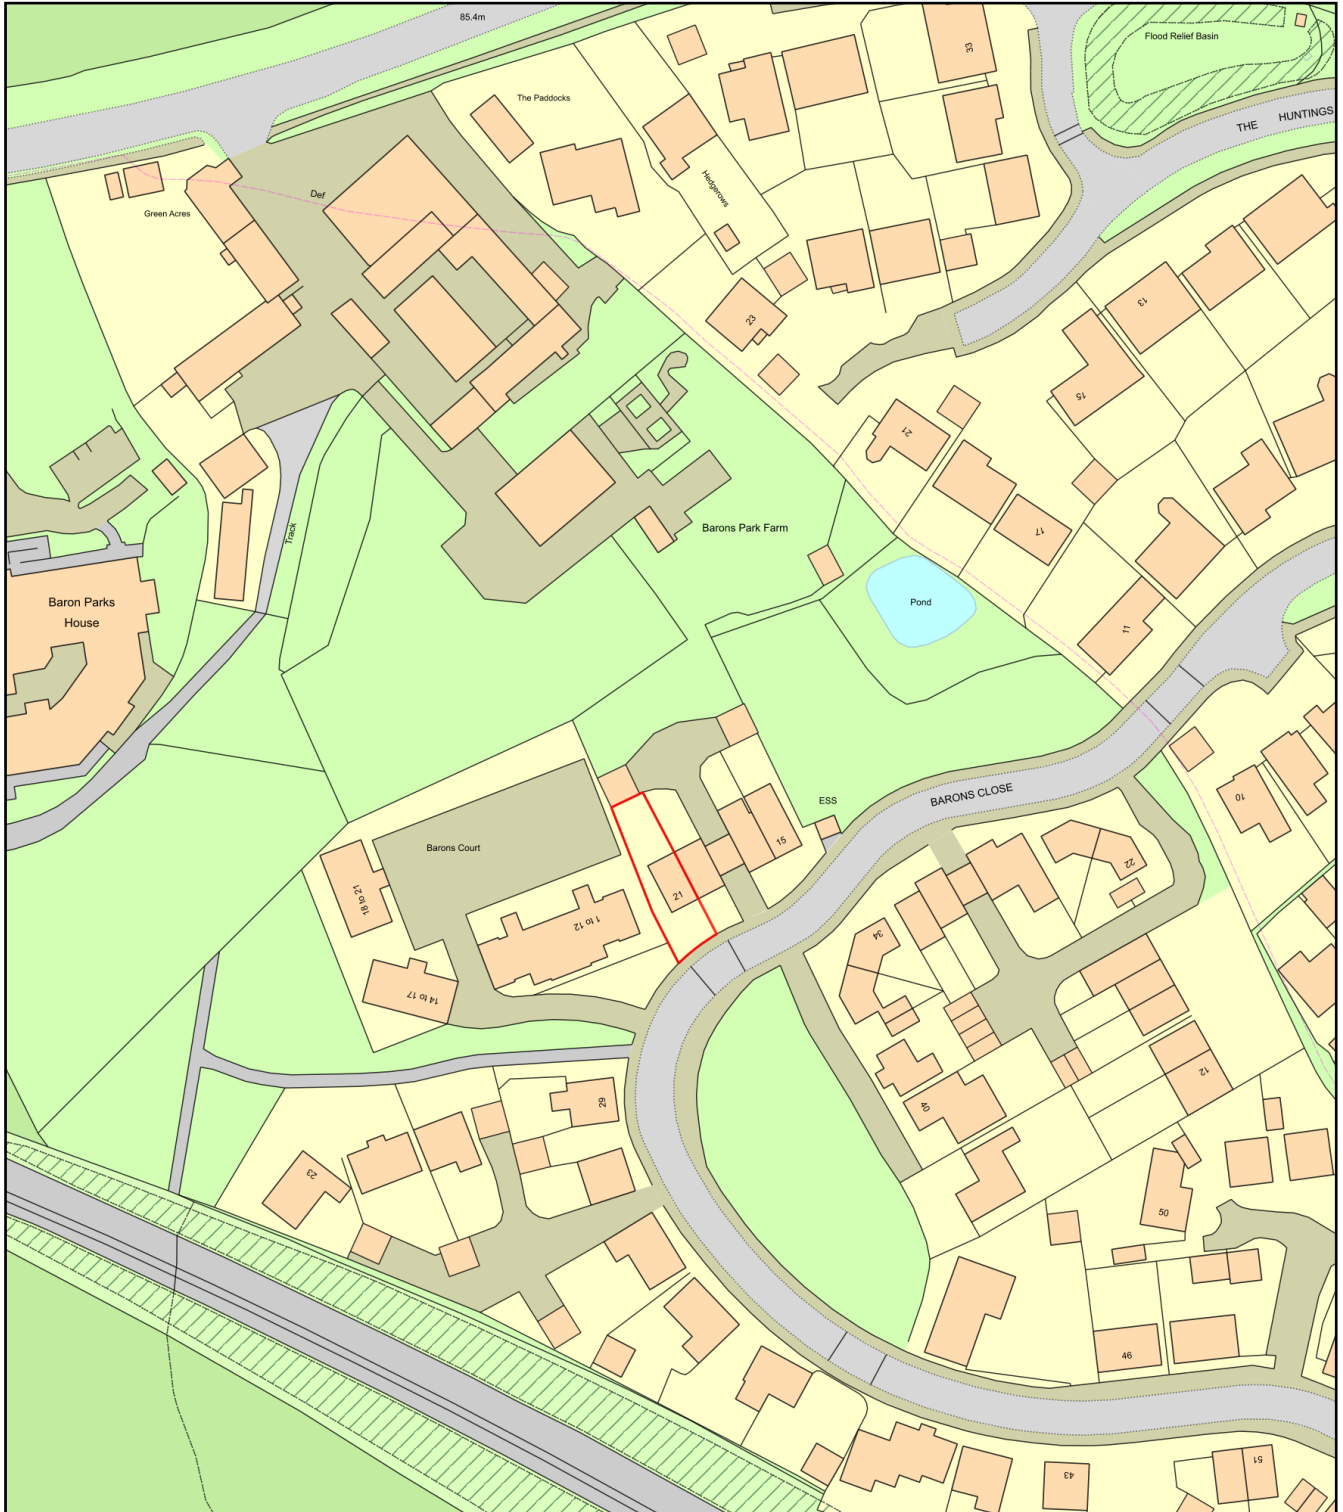

0 50
Metres

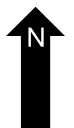

Plan Produced for: Daniel Knight

Date Produced: 30 Apr 2025

Plan Reference Number: TQRQM25120212517587

Scale: 1:1250 @ A4