


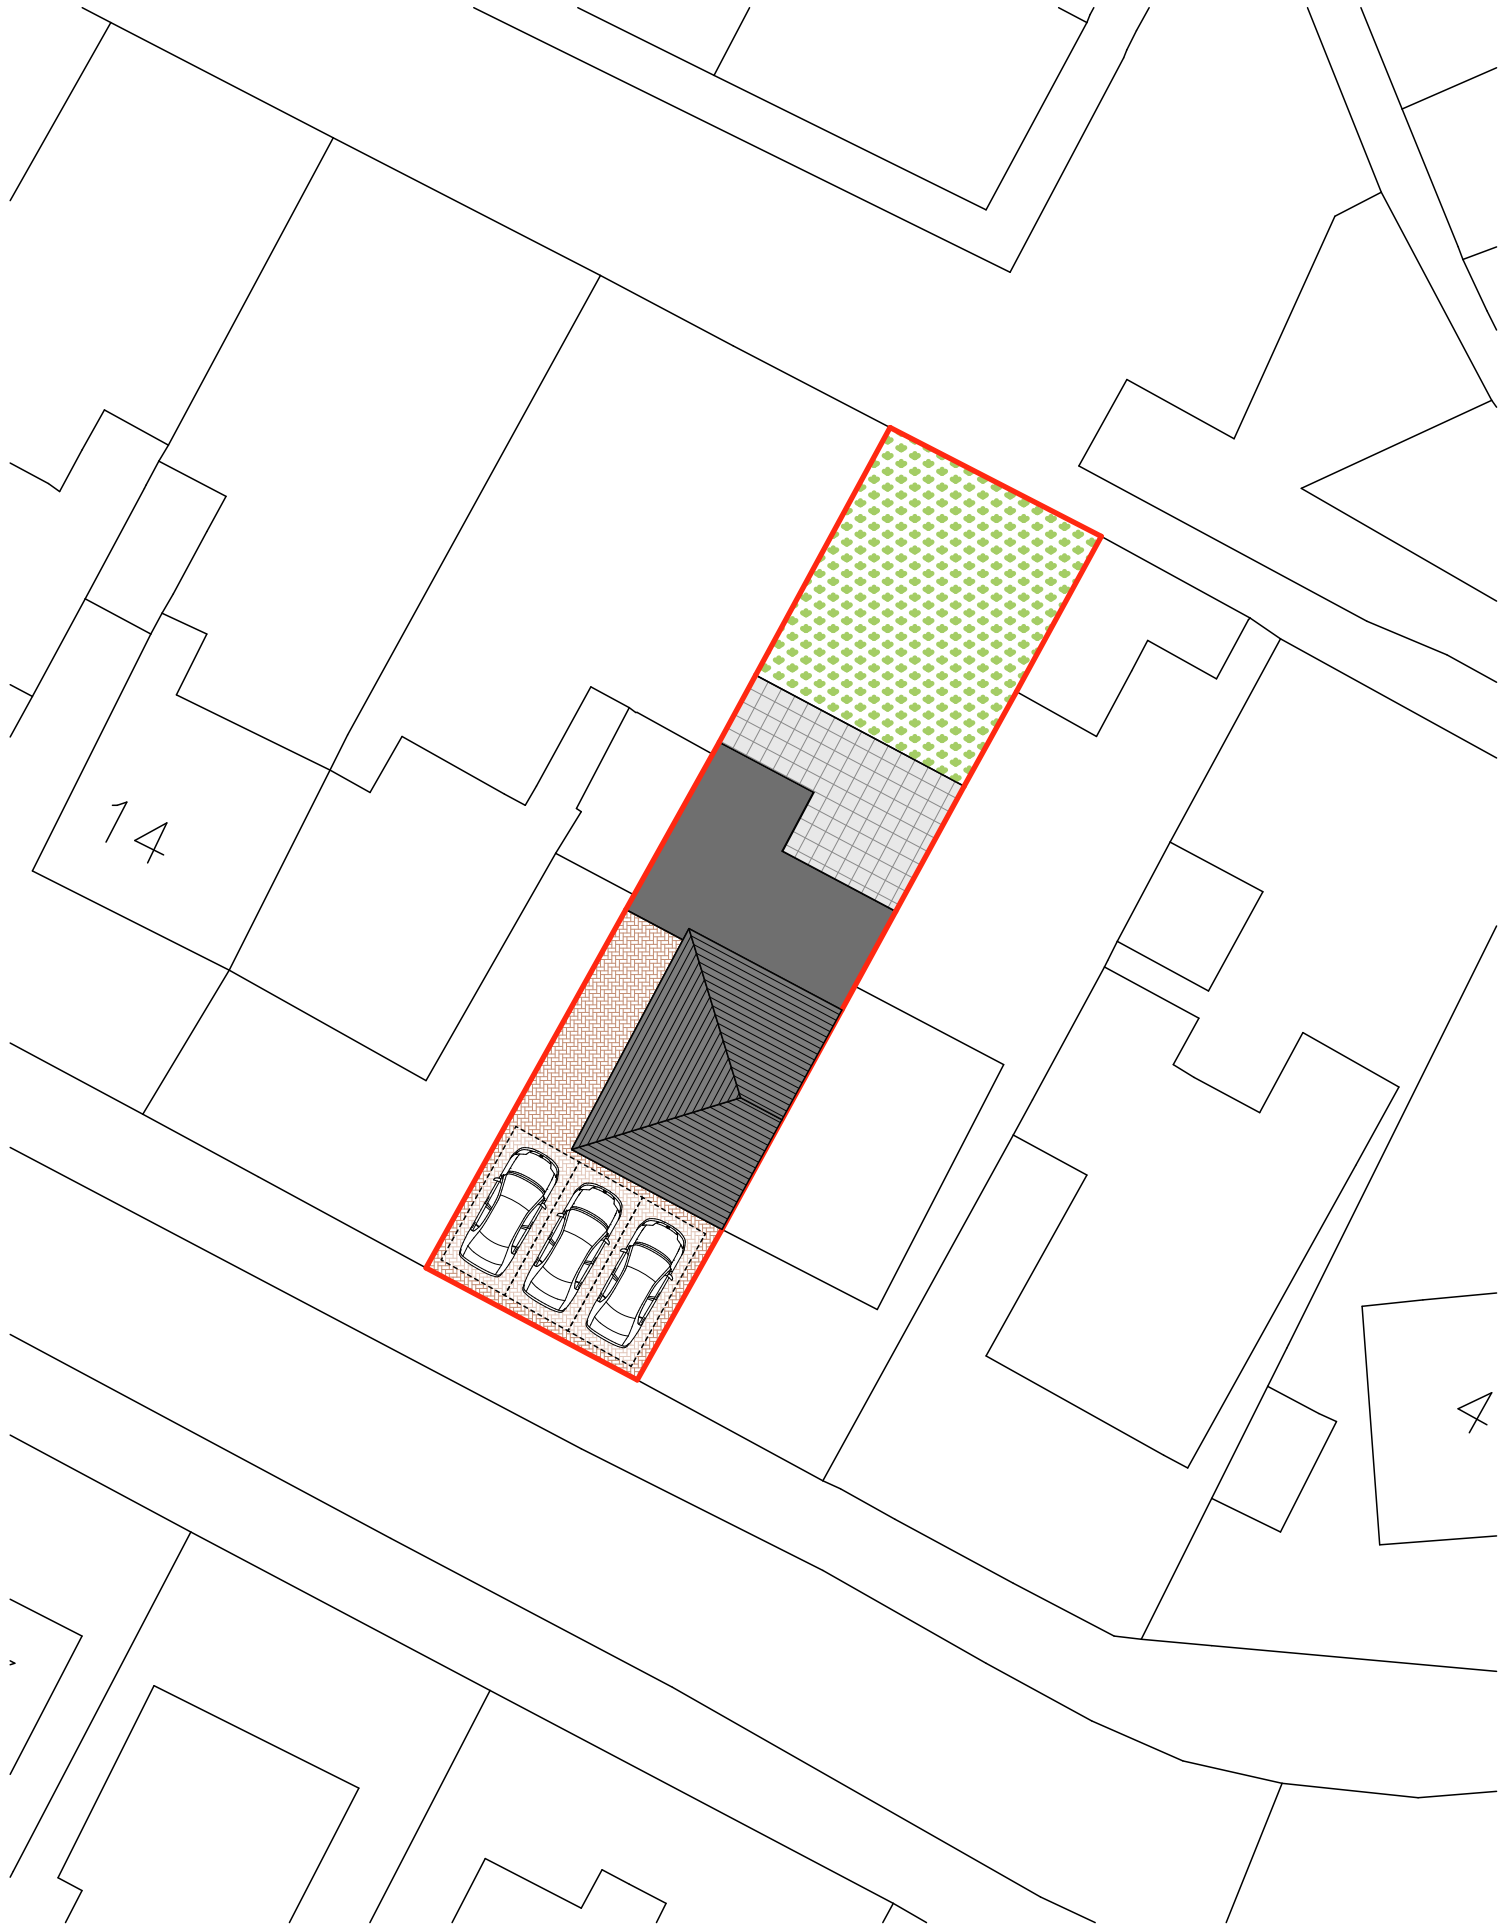

Block Plan, 1:250@A3



Location Plan, 1:1250@A3



0 10 20  
Scale Bar 1:250



0 20 50 100  
Scale Bar 1:1250

Please Note:

- This drawing may be printed and scaled FOR PLANNING PURPOSES.
- All dimensions to be CHECKED ON SITE and any DISCREPANCY reported to Design Three Sixty.
- The site boundary shown is the best assumed from available data & does NOT represent legal ownership.
- All dimensions in mm unless otherwise stated.

Revisions.

DESIGN THREE SIXTY<sup>○</sup>

E: info@designthreesixty.co.uk  
T: +44 (0) 7904 224864  
W: www.designthreesixty.co.uk

Project:  
Single storey side and rear extension

10 Lawnwood Road,  
Groby  
Leicester,  
LE6 0BH

Client:  
Samuel Driver

Drawing Title:  
Location and Block Plan

|                             |                             |
|-----------------------------|-----------------------------|
| Drawing by:<br>IG / KF / SK | Checked by:<br>IG / KF / SK |
|-----------------------------|-----------------------------|

|                     |                        |
|---------------------|------------------------|
| Date:<br>18-04-2025 | Scale:<br>As Shown @A3 |
|---------------------|------------------------|

|                           |                                                             |
|---------------------------|-------------------------------------------------------------|
| Drawing Number:<br>214-03 | Revision:<br>0 / A / B / C / D / E<br>F / G / H / I / J / K |
|---------------------------|-------------------------------------------------------------|