




North Elevation - Front



West Elevation - Side



South Elevation - Rear

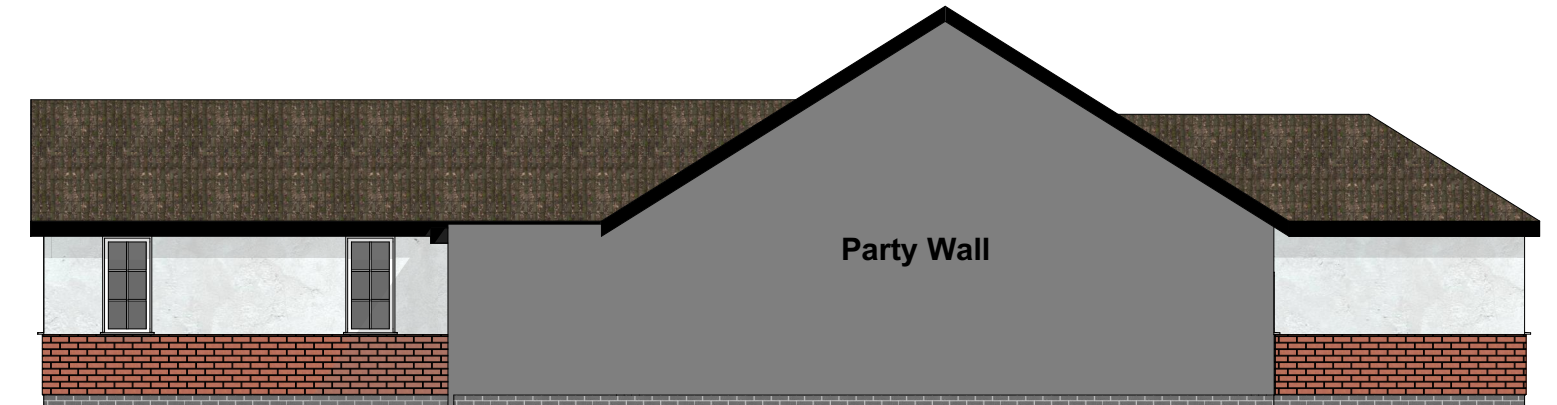

East Elevation - Side

