
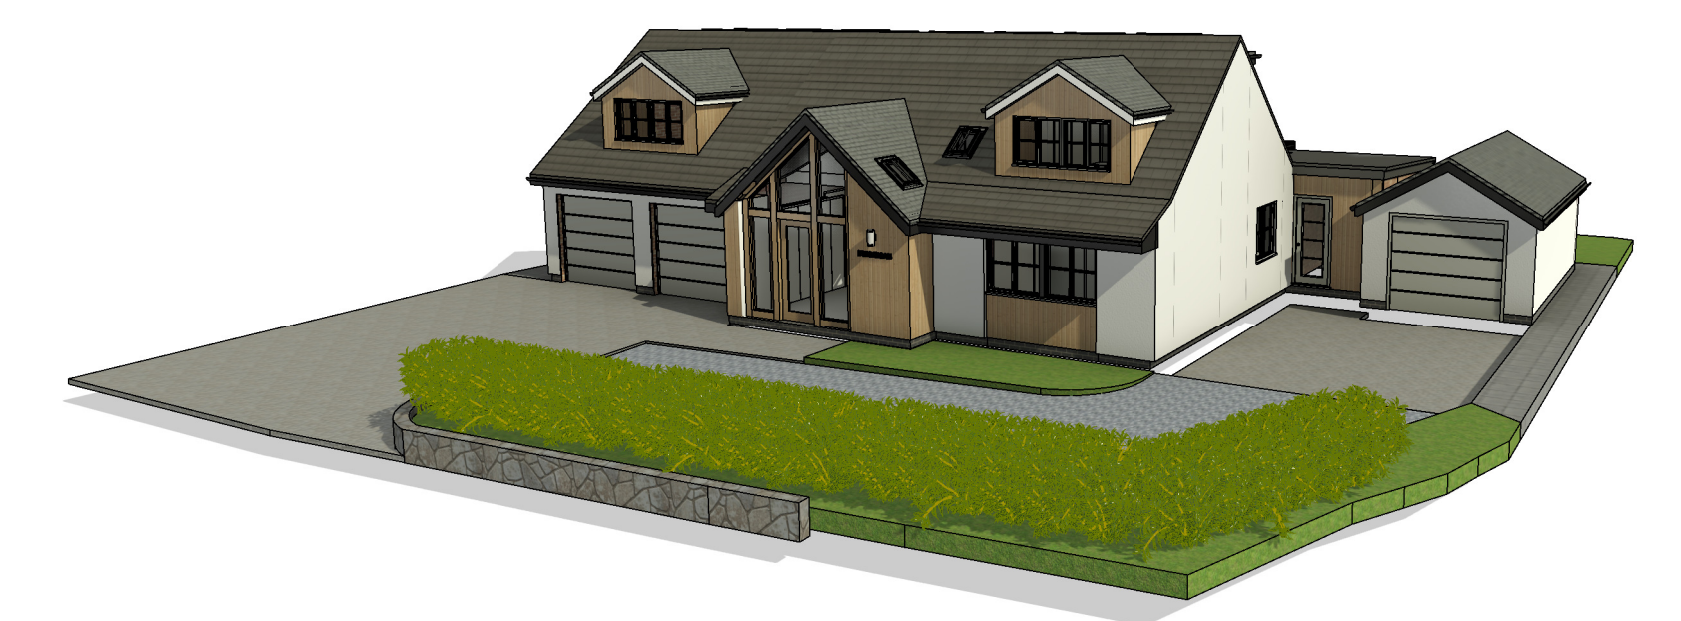
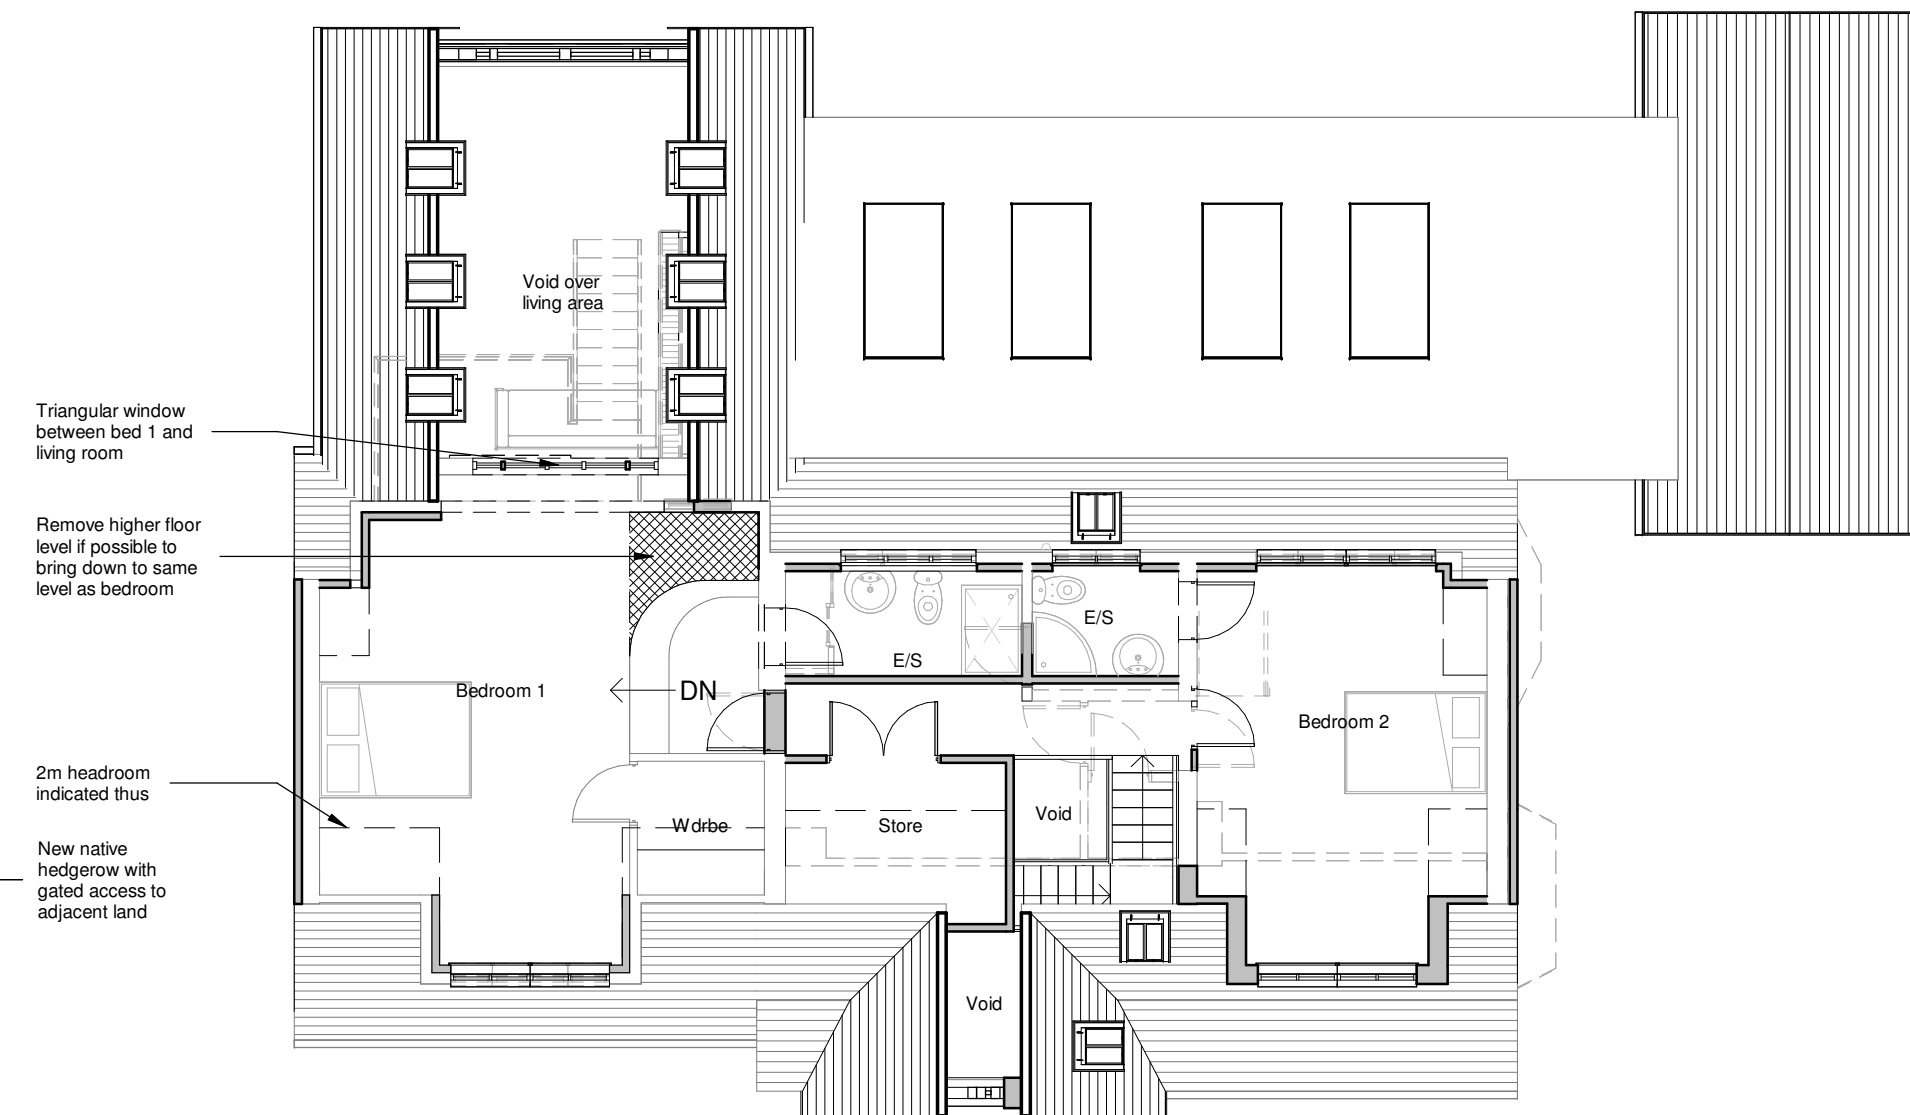
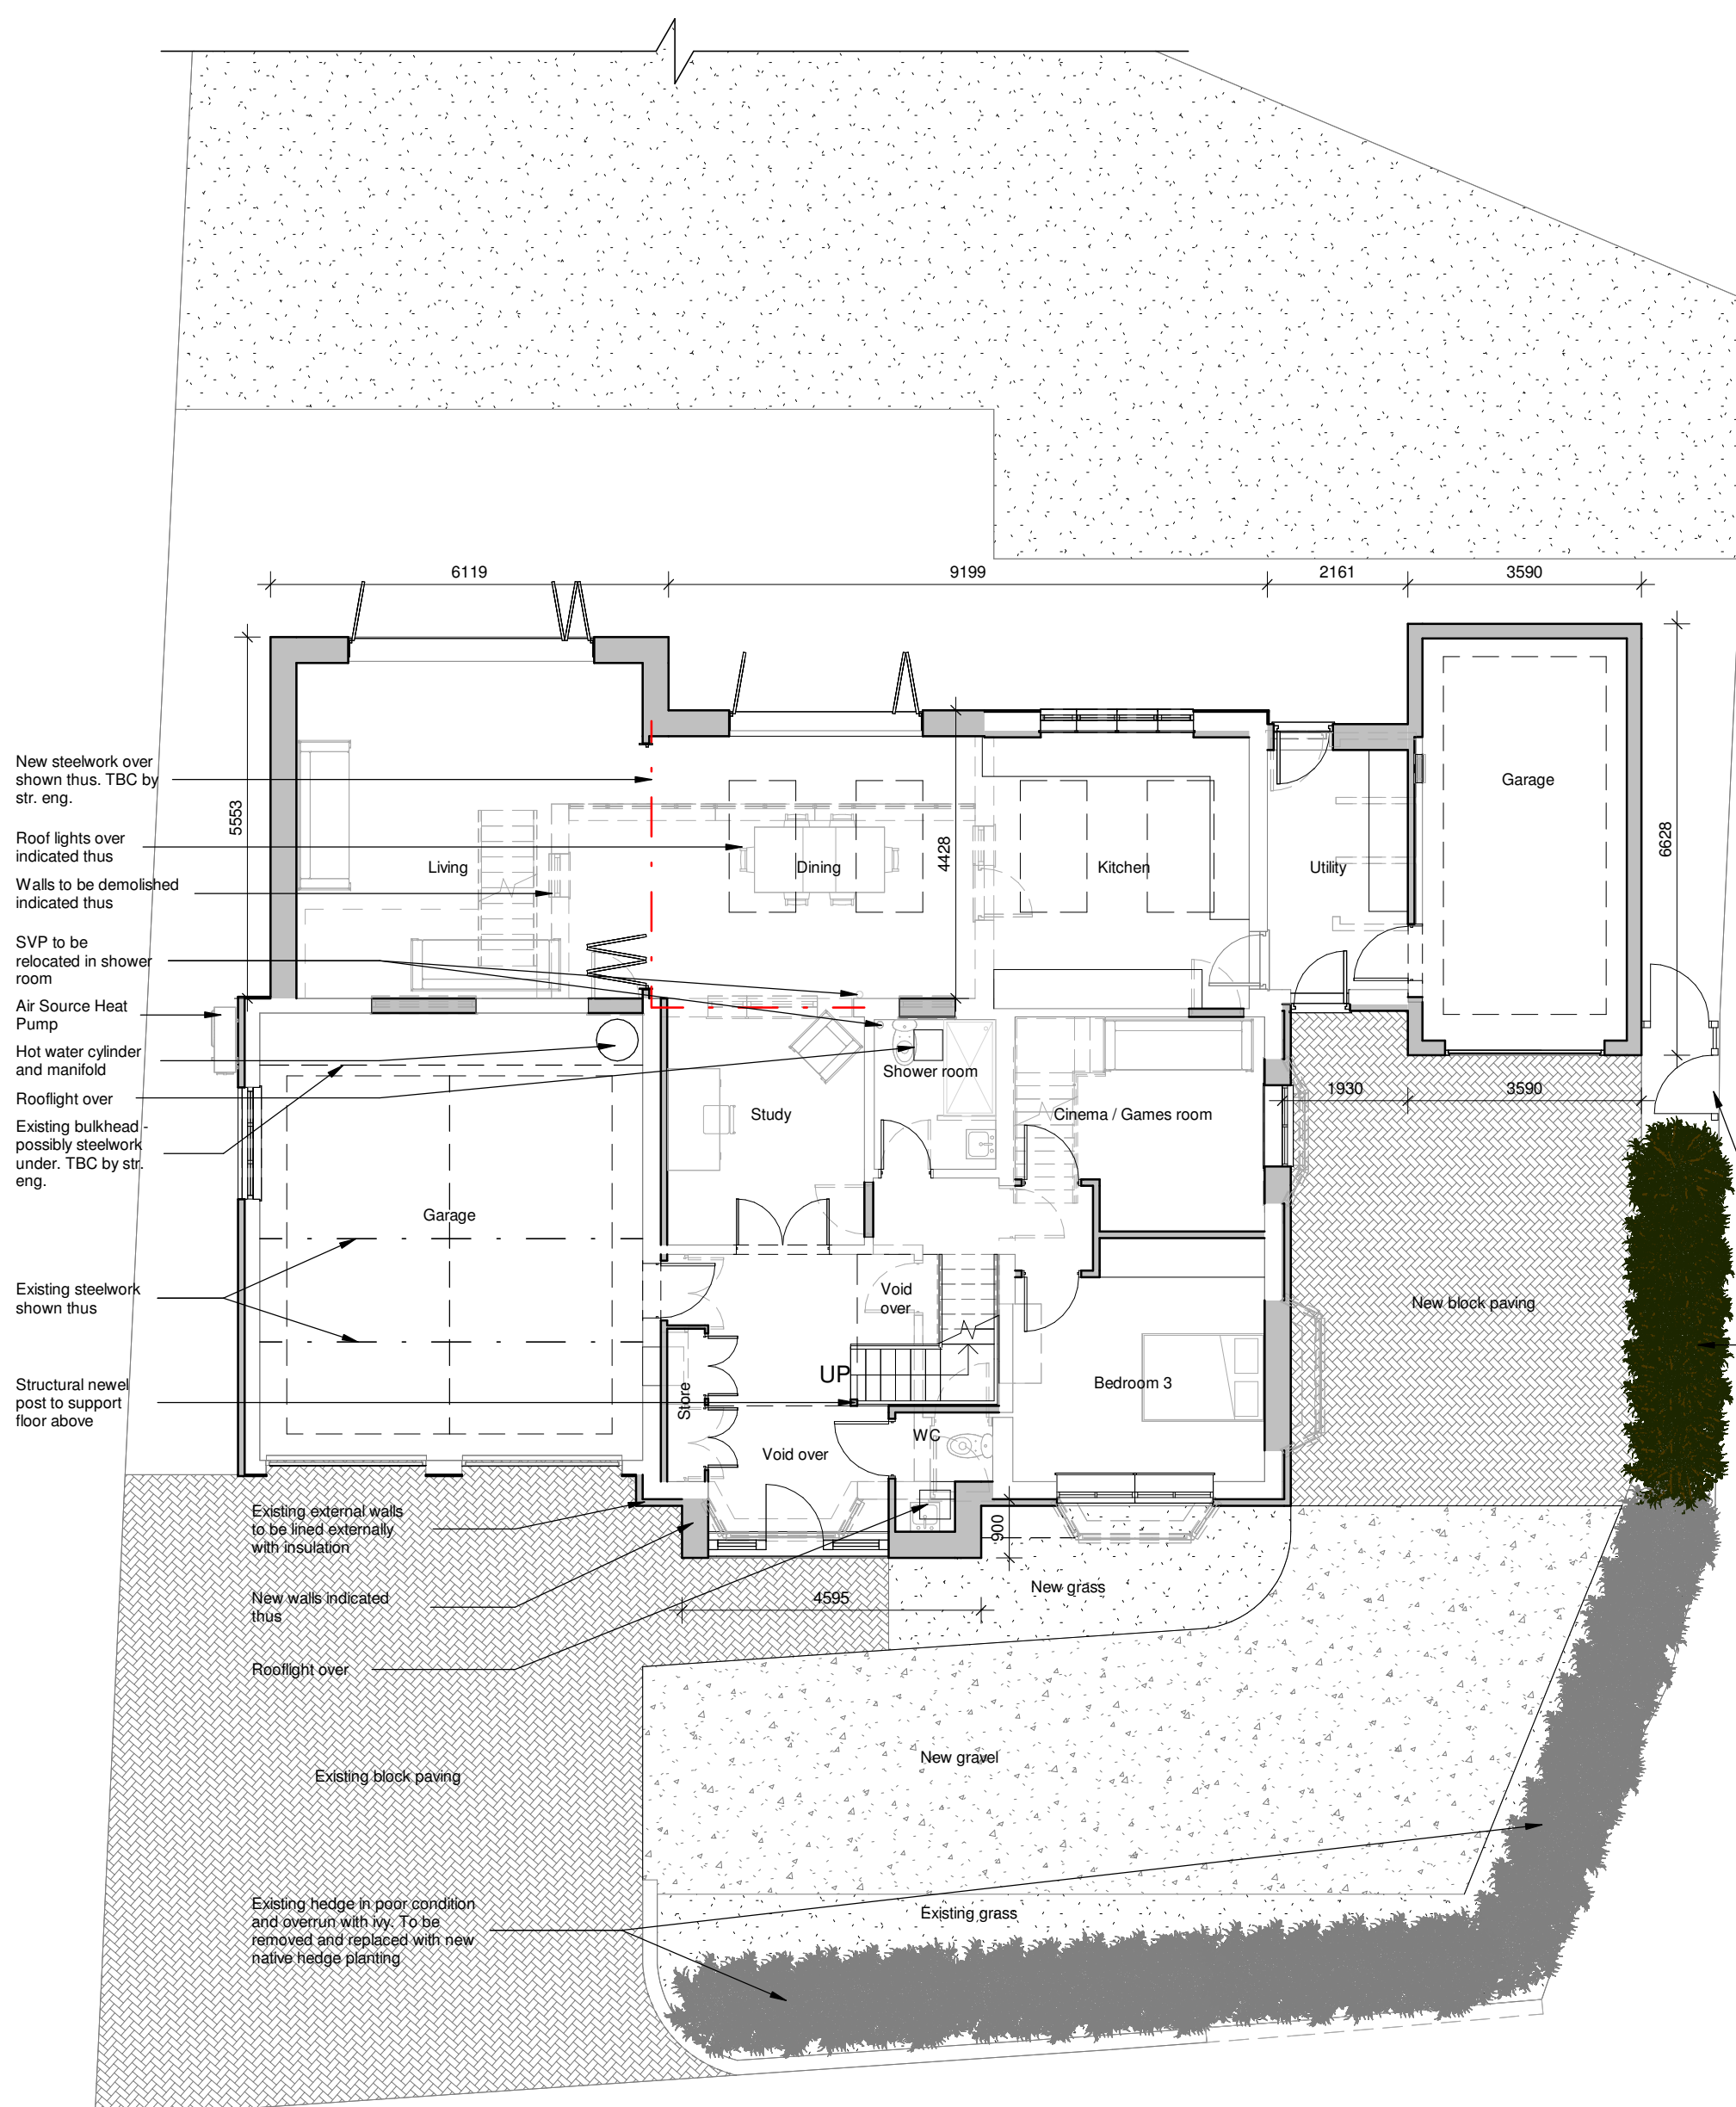


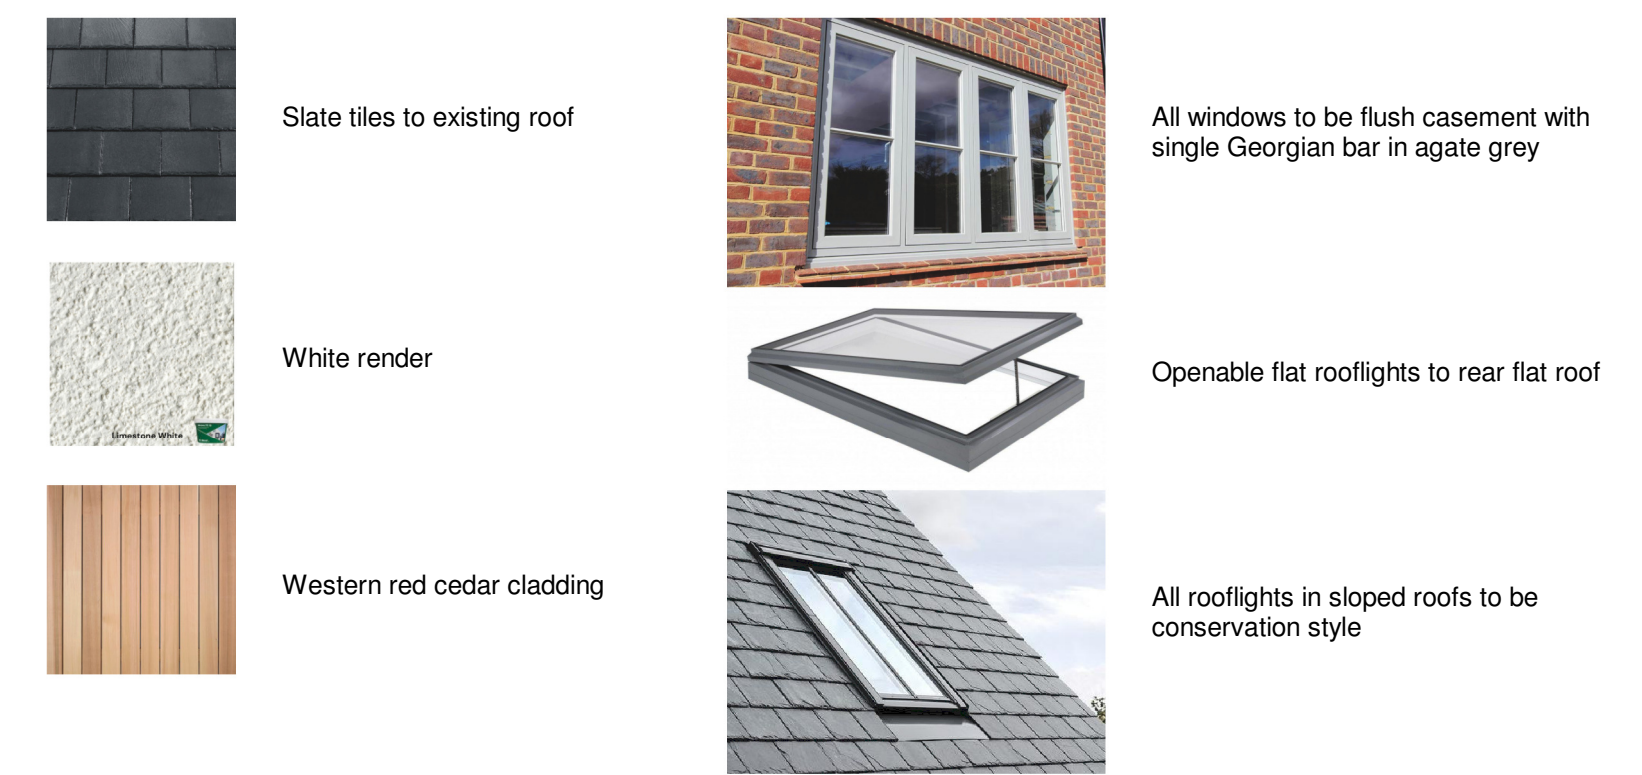

Client			
Project Title			
Exts & Alts, Dunvegan, Wood Lane, Cadeby, CV13 0AU			
Drawing Title		19 Station Road Hinkley Leicestershire LE10 1AW Tel: 01455 635 665 Fax: 01455 618 971 www.hayward-architects.co.uk	
Sketch scheme 3			
Scale	1:100	Date	08/2023
Author	ZLM	Checked by	
		Sheet	A1
		Job No	23/62
		Drawing No	03b
		Status	Planning Stage