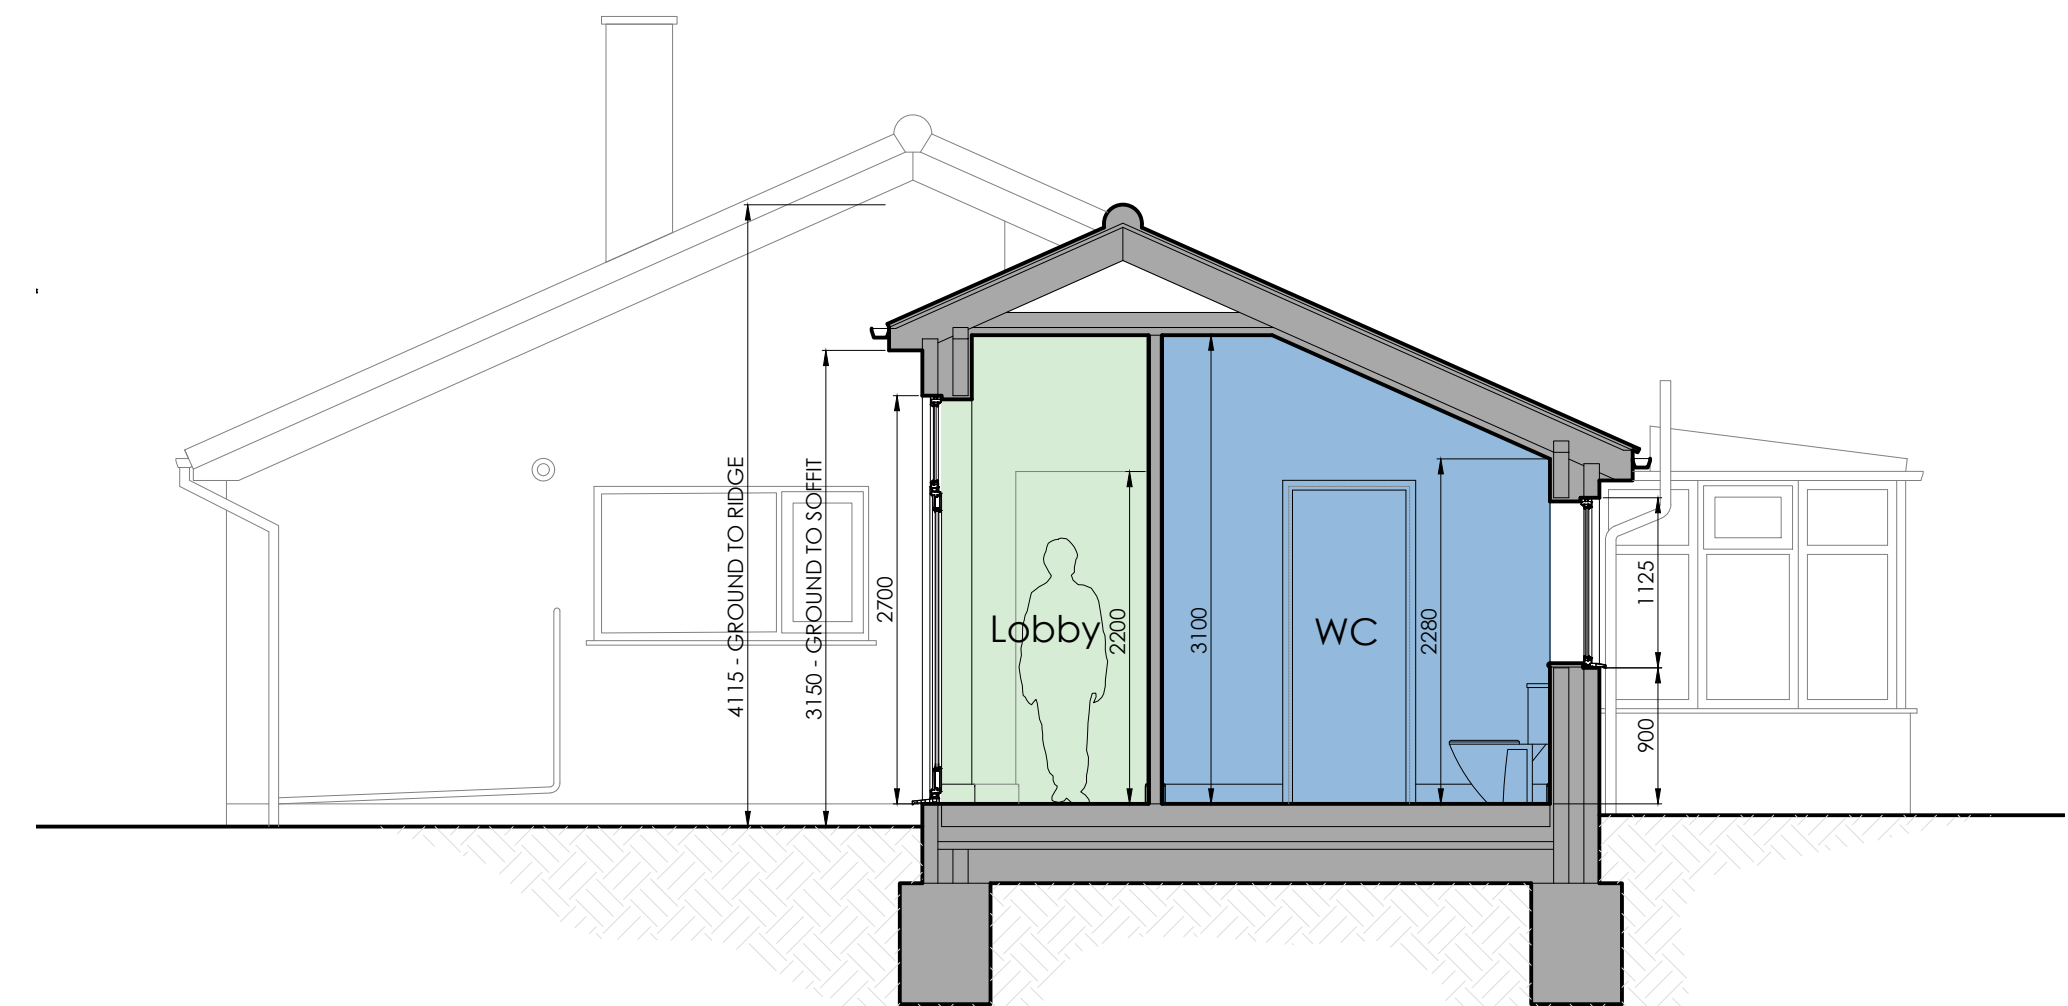
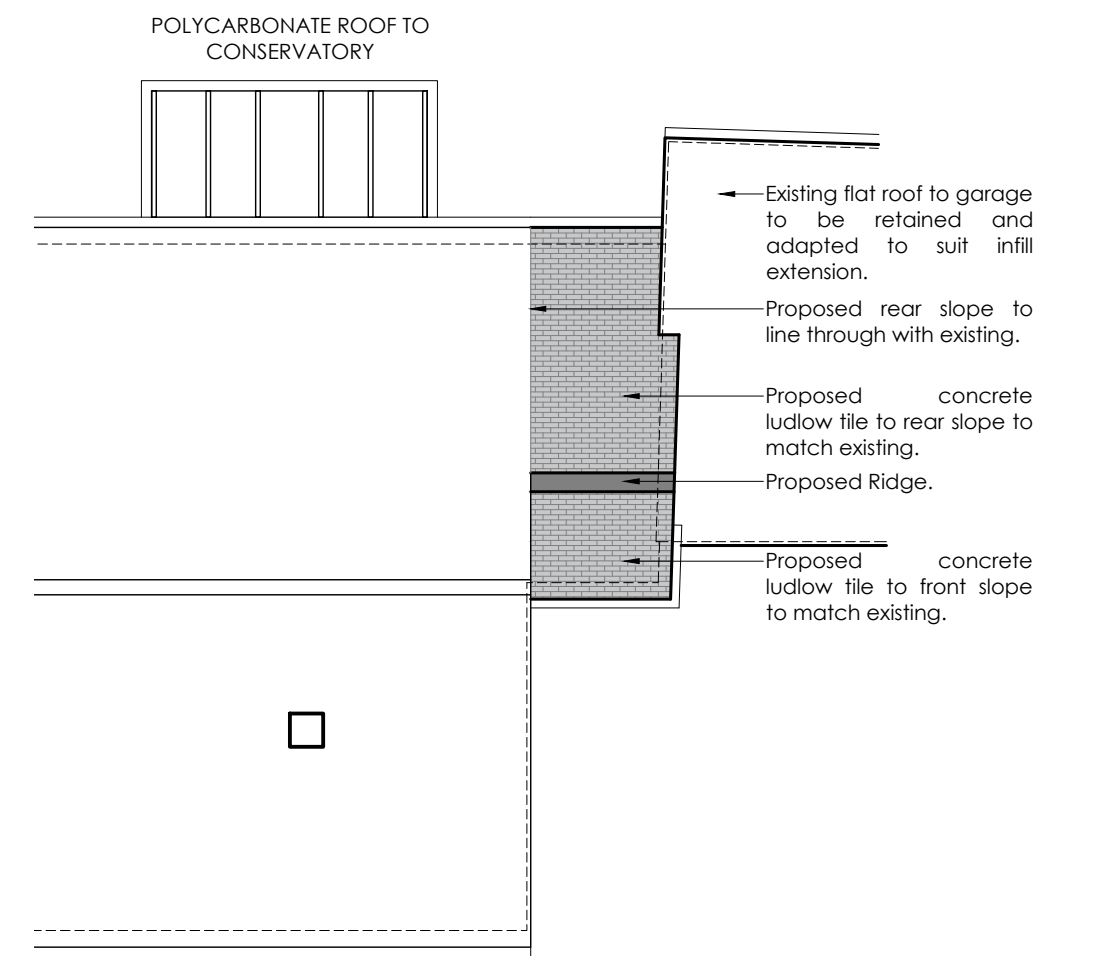
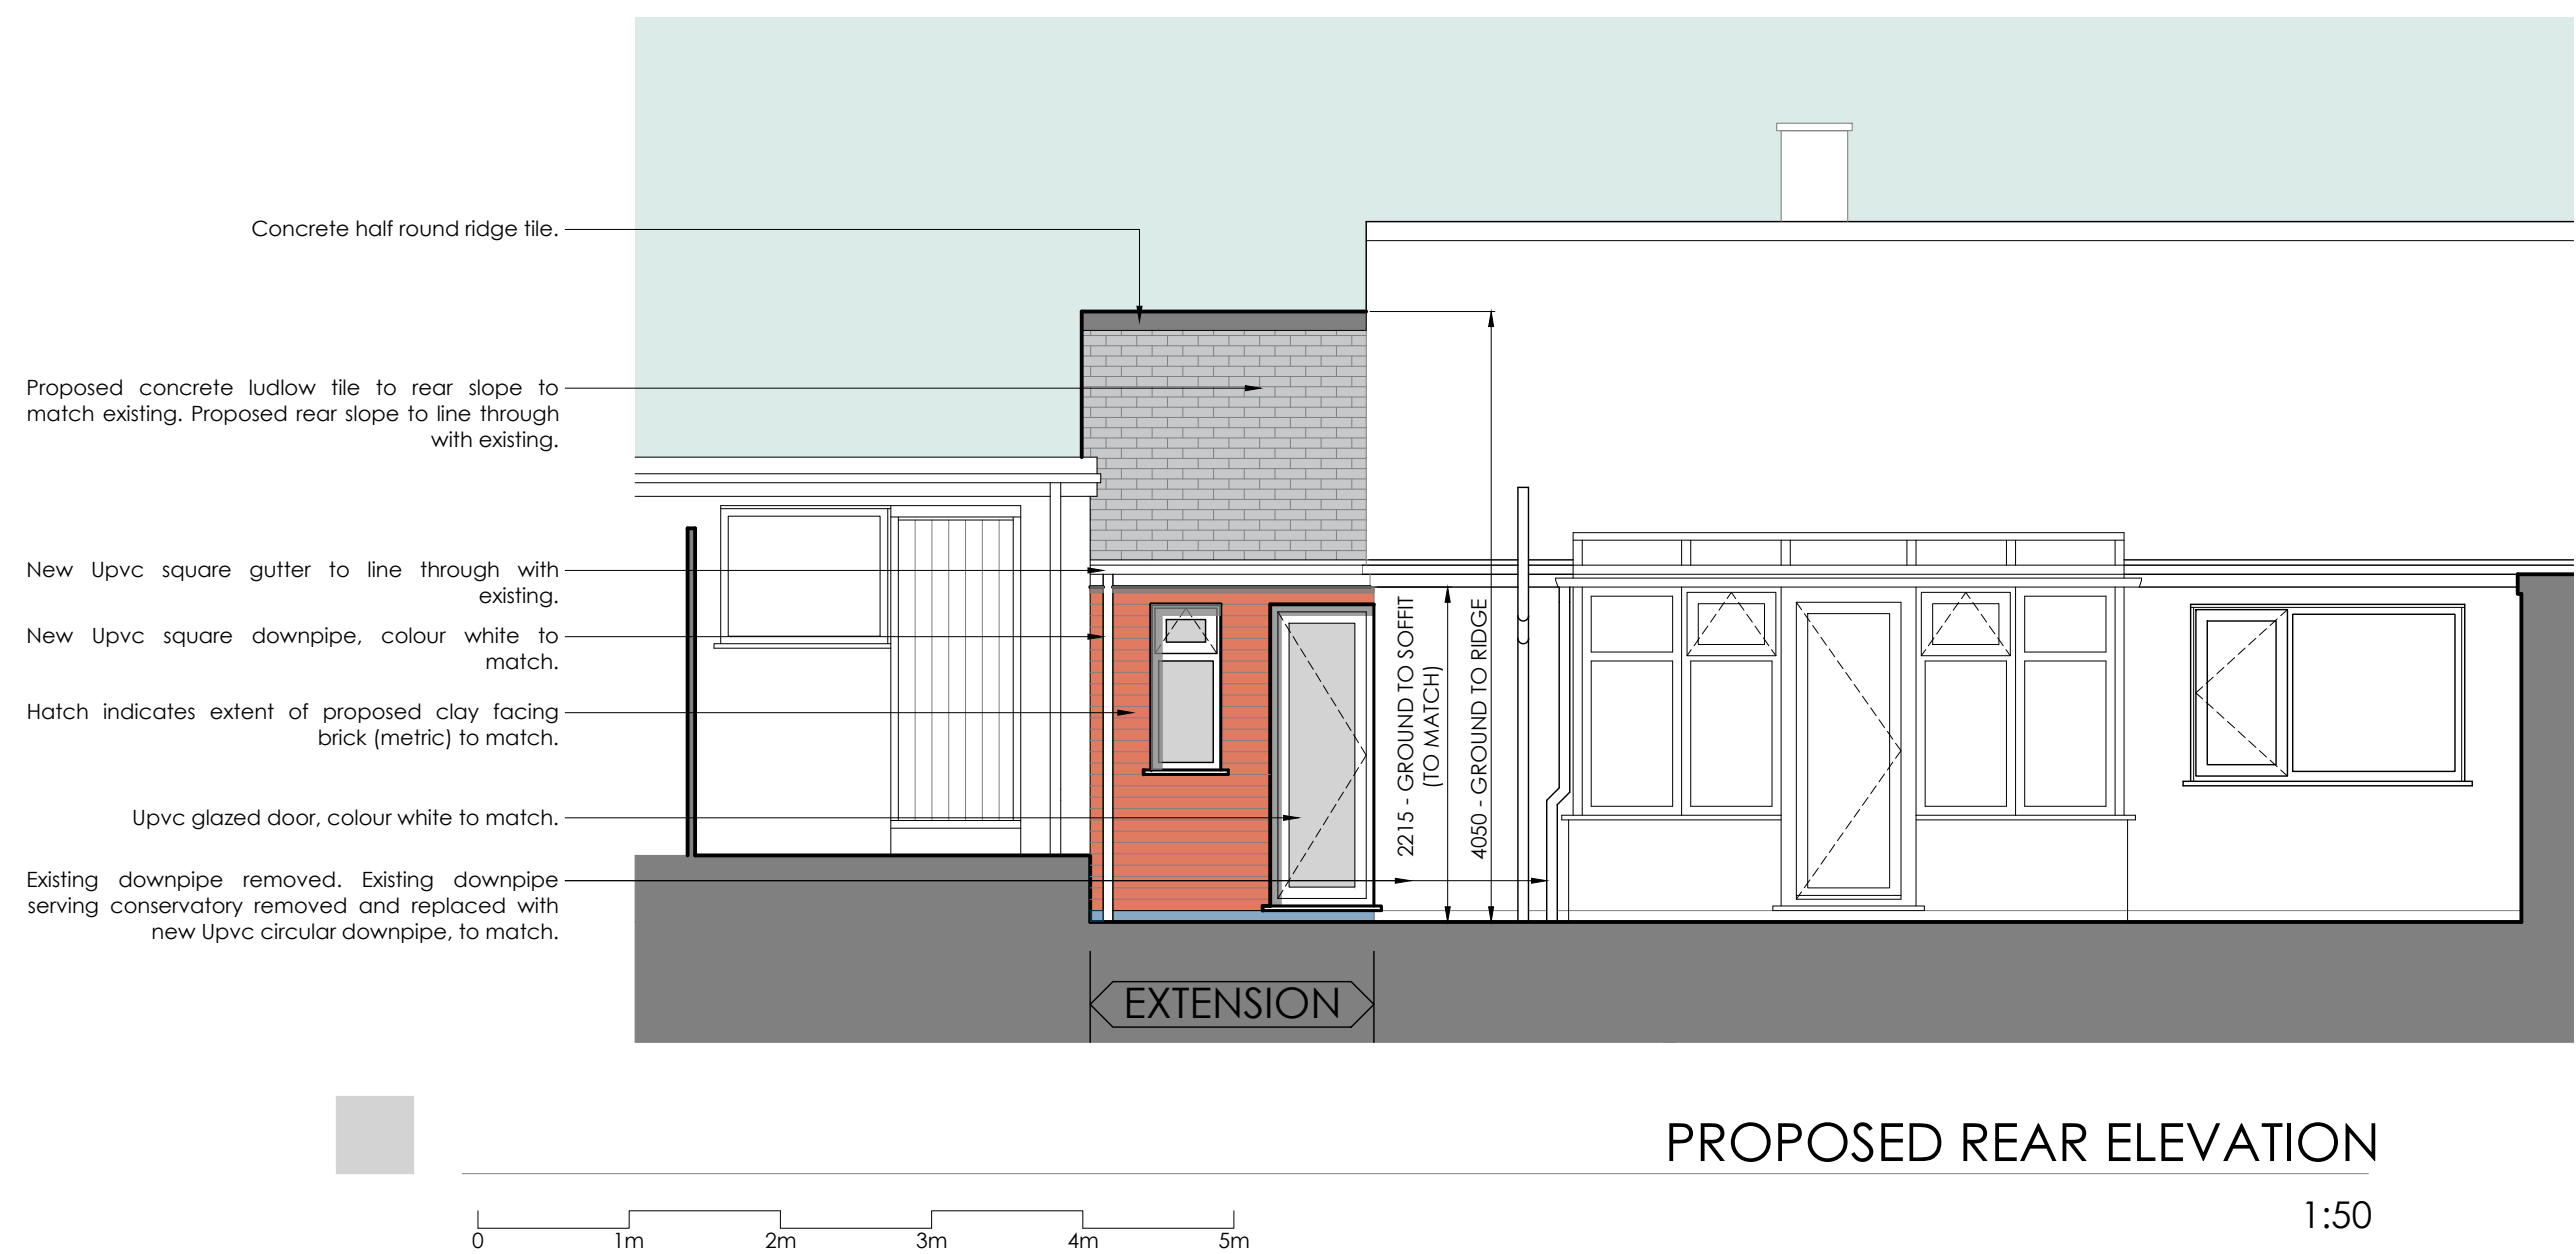
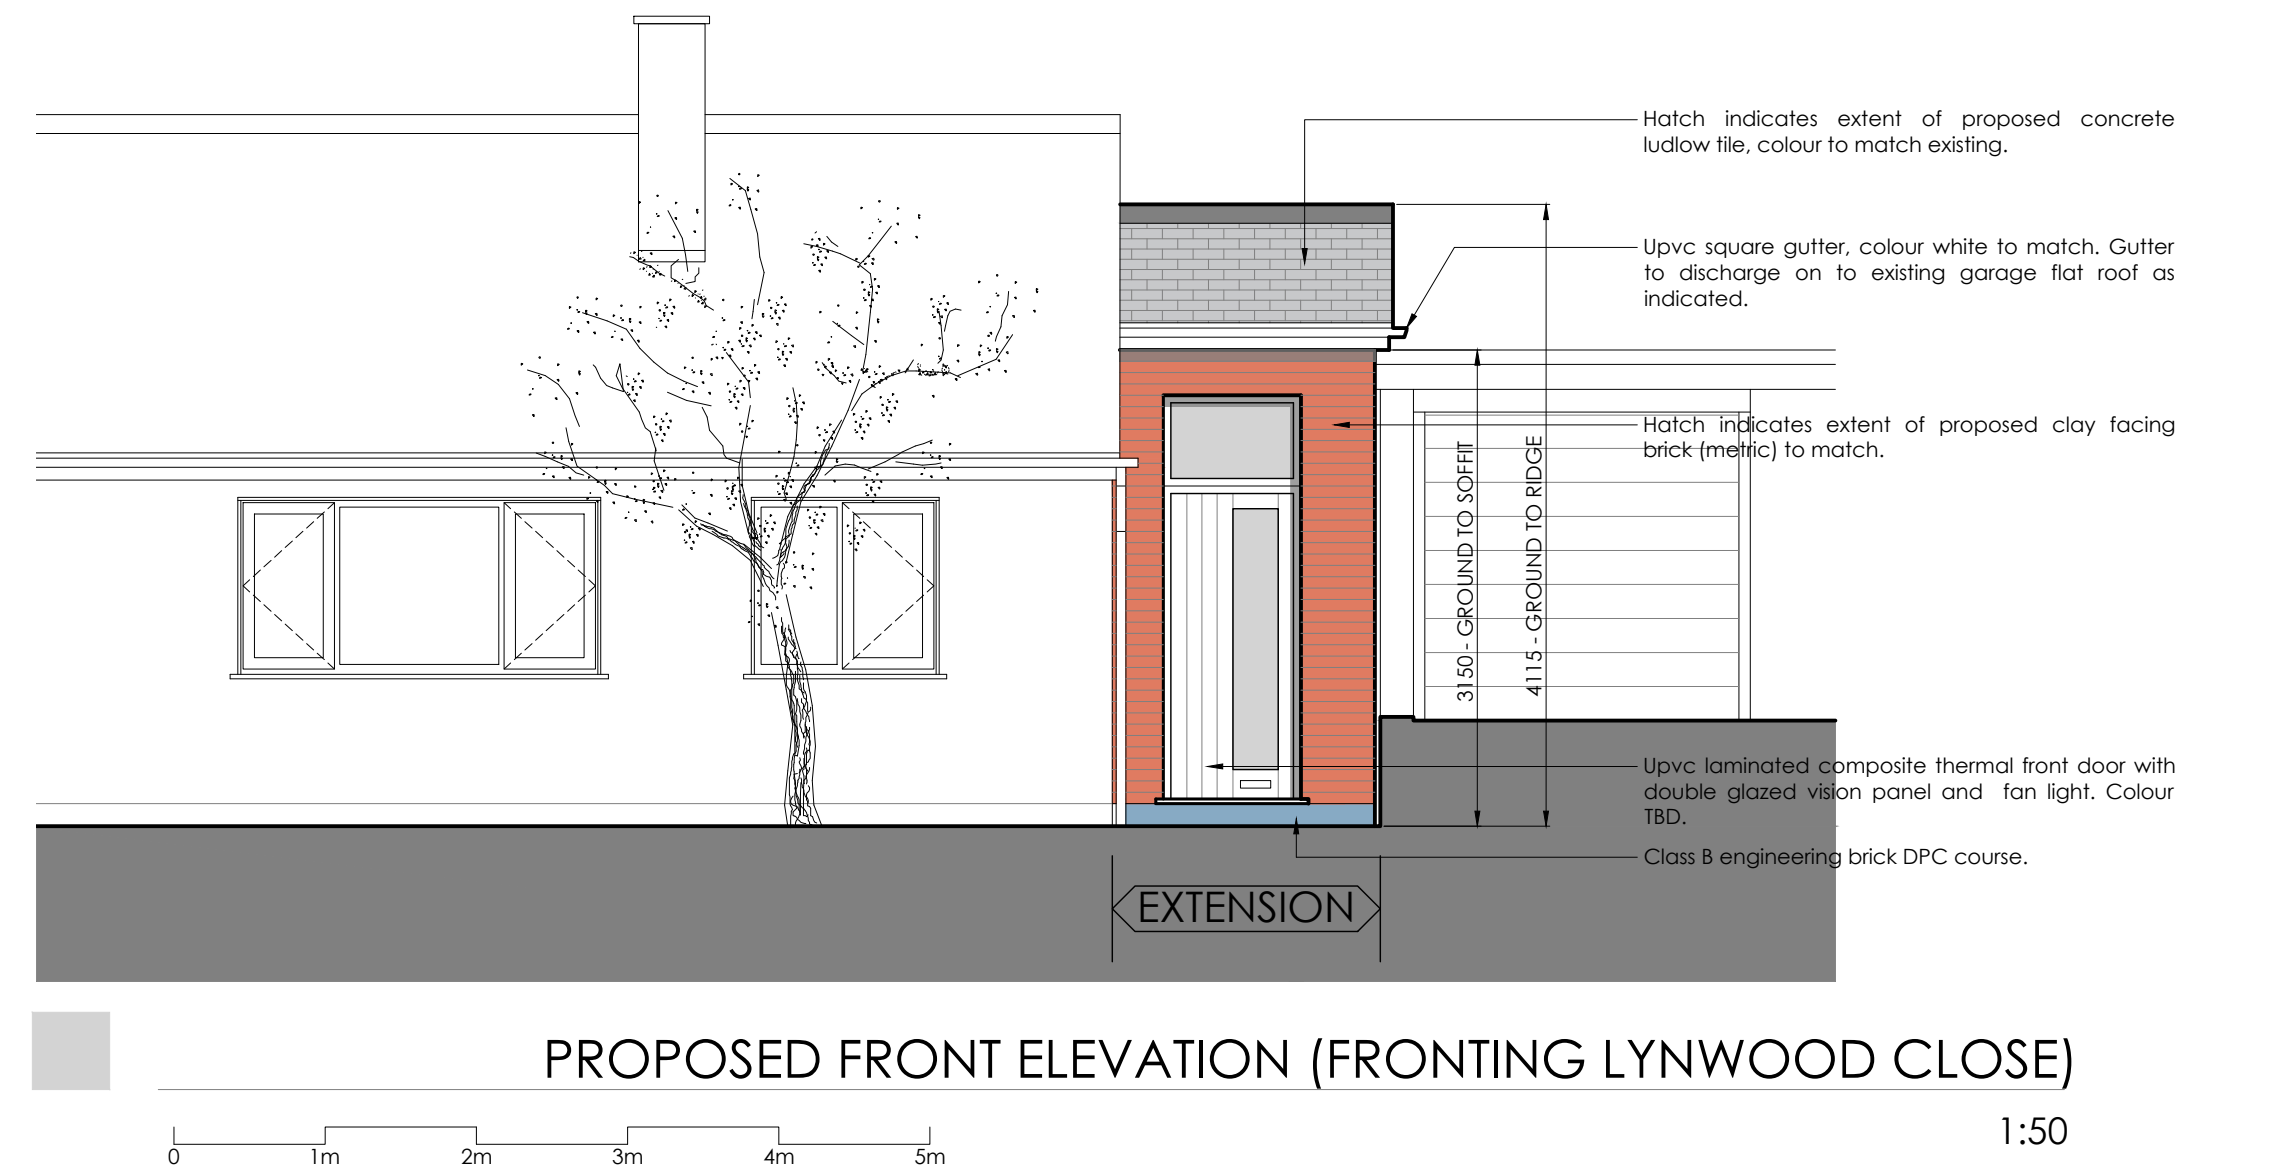
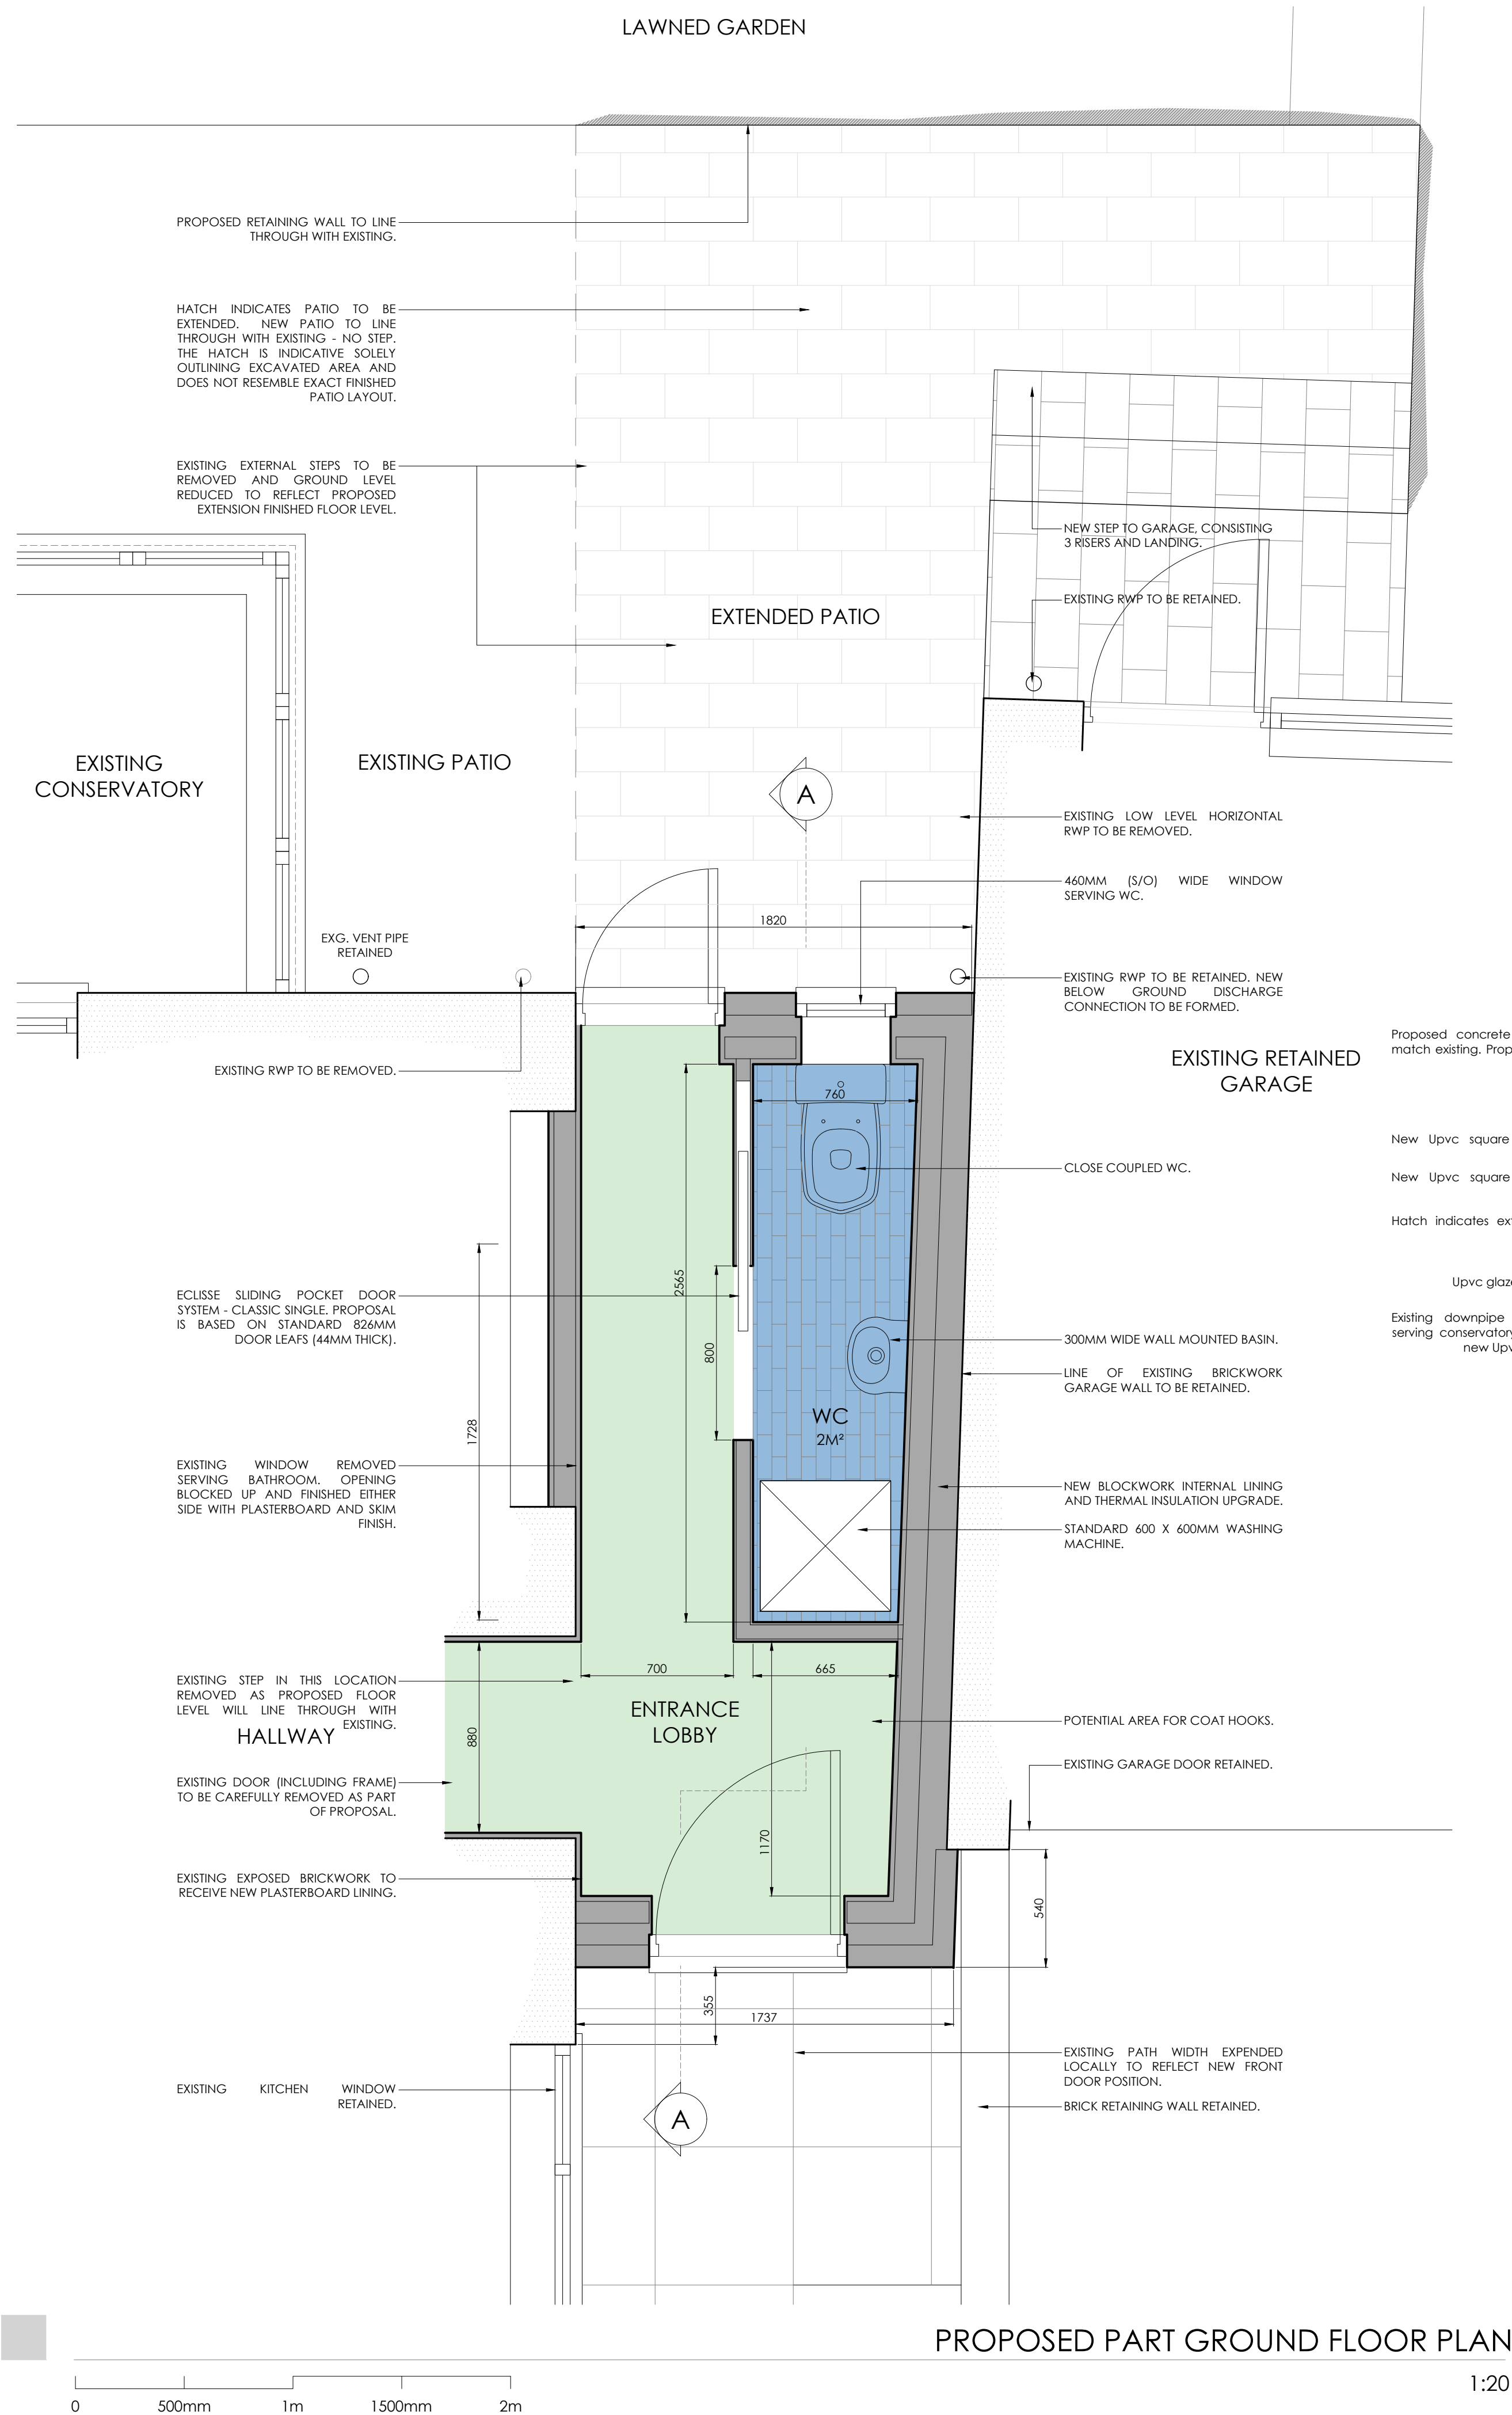


rev	date	description	by
Planning Proposal			
Job Description: Proposed Side Extension			
Site Address: 15 Lynwood Close, Desford, LE9 9HG			
For: Mr & Mrs Yendall			
Drawing Title			
Proposed Plans, Section & Elevations			
1 of 2			
Drg. No.			Rev.
(PL) 01			-
Scale	Date	Ref	
As Noted @ A1	Oct '23		