


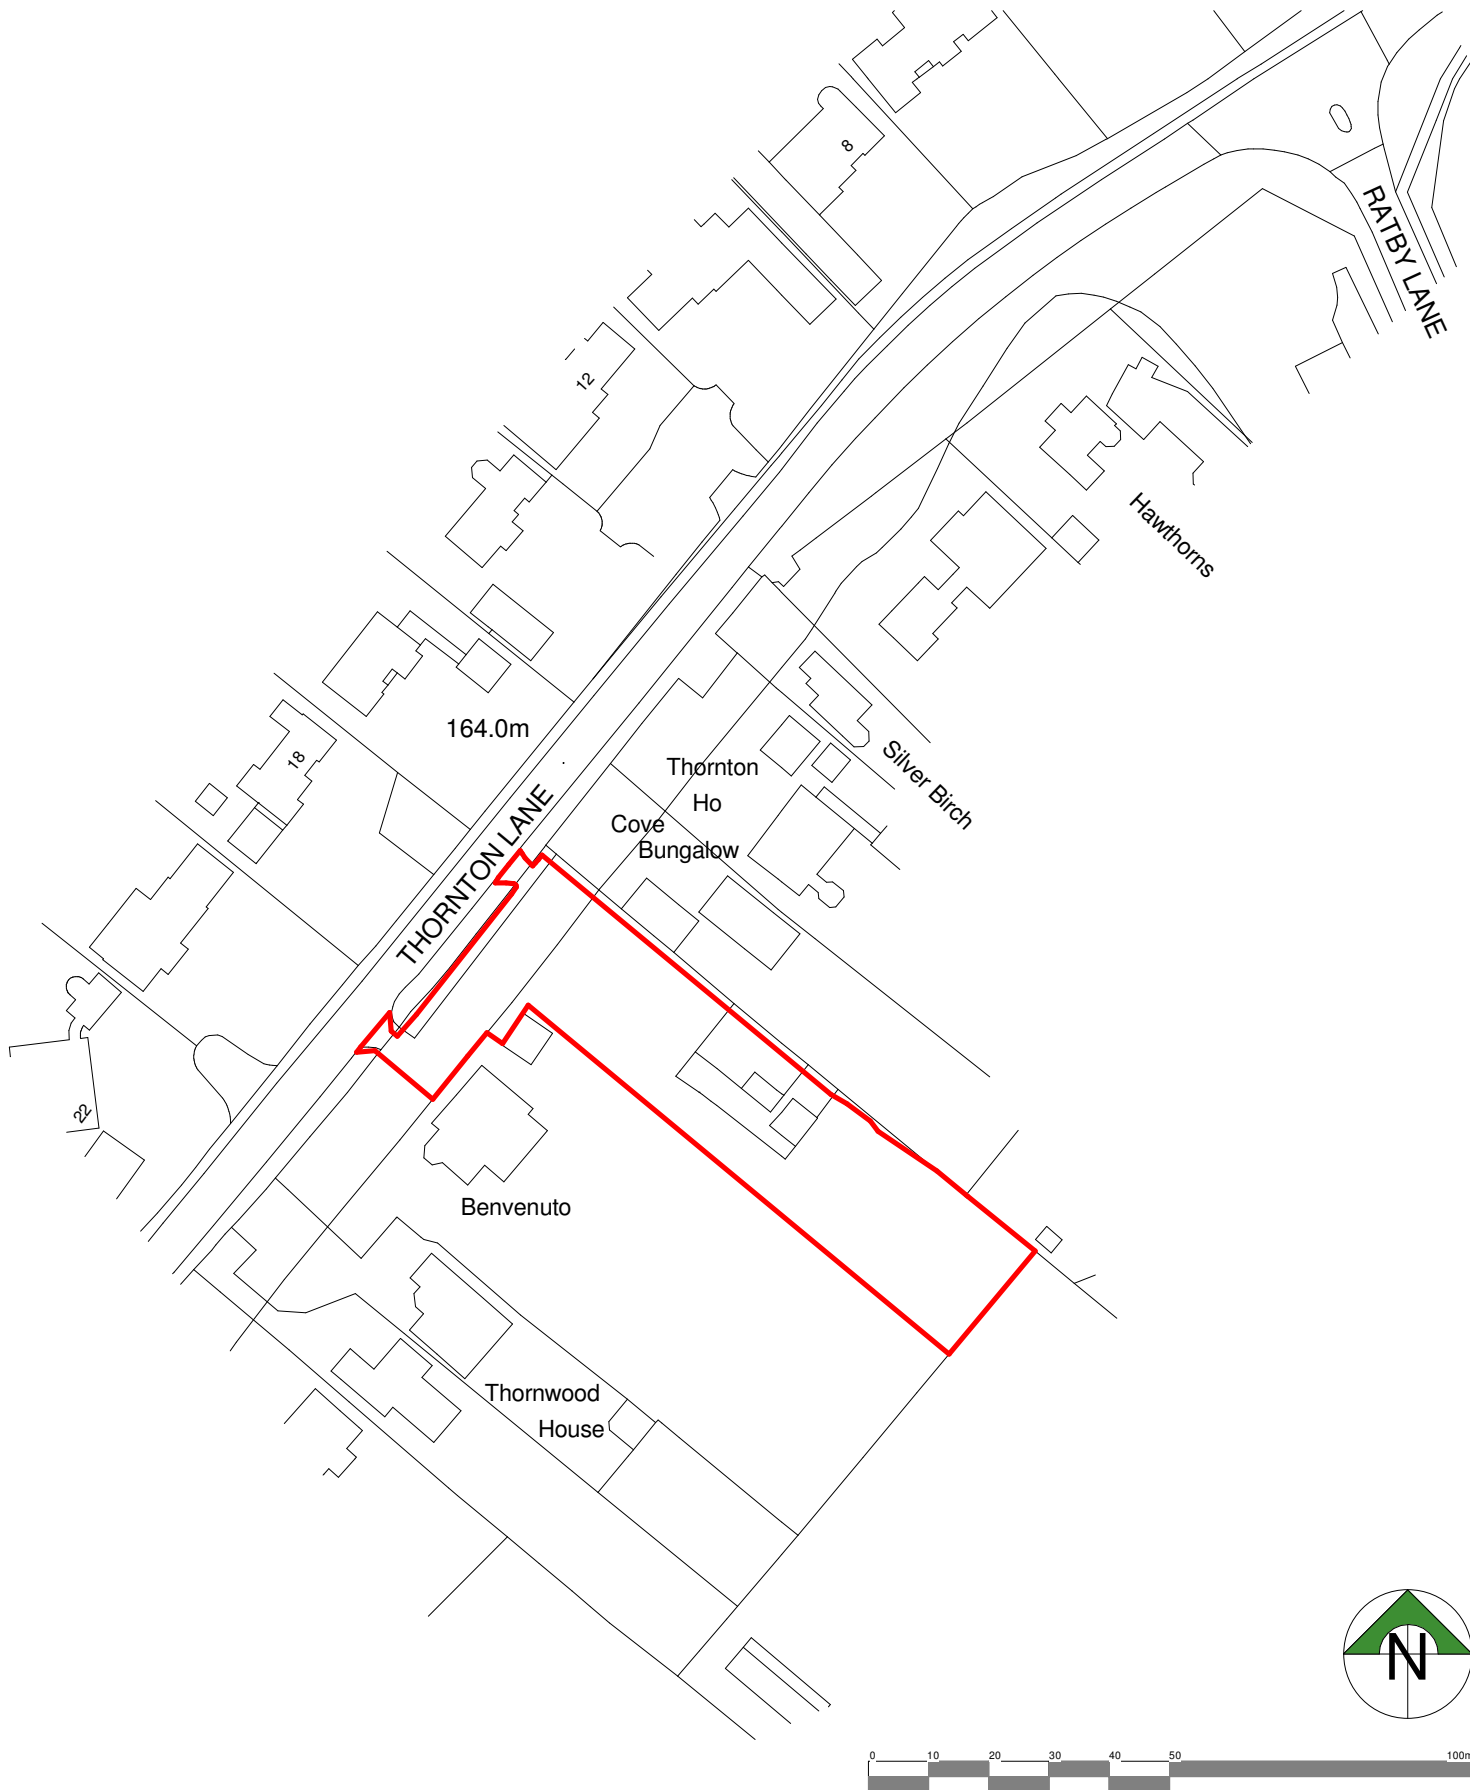

Client Mr and Mrs Ward					
Project Proposed new dwelling Land adj Ben Venuto Markfield		Scale 1:1250	Sheet A4		
Drawing Location plan		Date Nov 2022	Author ZLM	Checked by -	Drawing No. 01
THE COPYRIGHT OF THIS DRAWING IS VESTED IN HAYWARD ARCHITECTS LTD. REPRODUCTION IN ANY FORM, EITHER IN WHOLE OR IN PART IS FORBIDDEN WITHOUT THE PRIOR WRITTEN PERMISSION OF THE COPYRIGHT HOLDER. DO NOT SCALE FROM DRAWINGS AND ONLY FIGURED DIMENSIONS ARE TO BE USED					Drawing Status PLANNING

19 Station Road
Hinckley
Leicestershire
LE10 1AW

Tel: 01455 635 665
Fax: 01455 618 971
www.hayward-architects.co.uk