

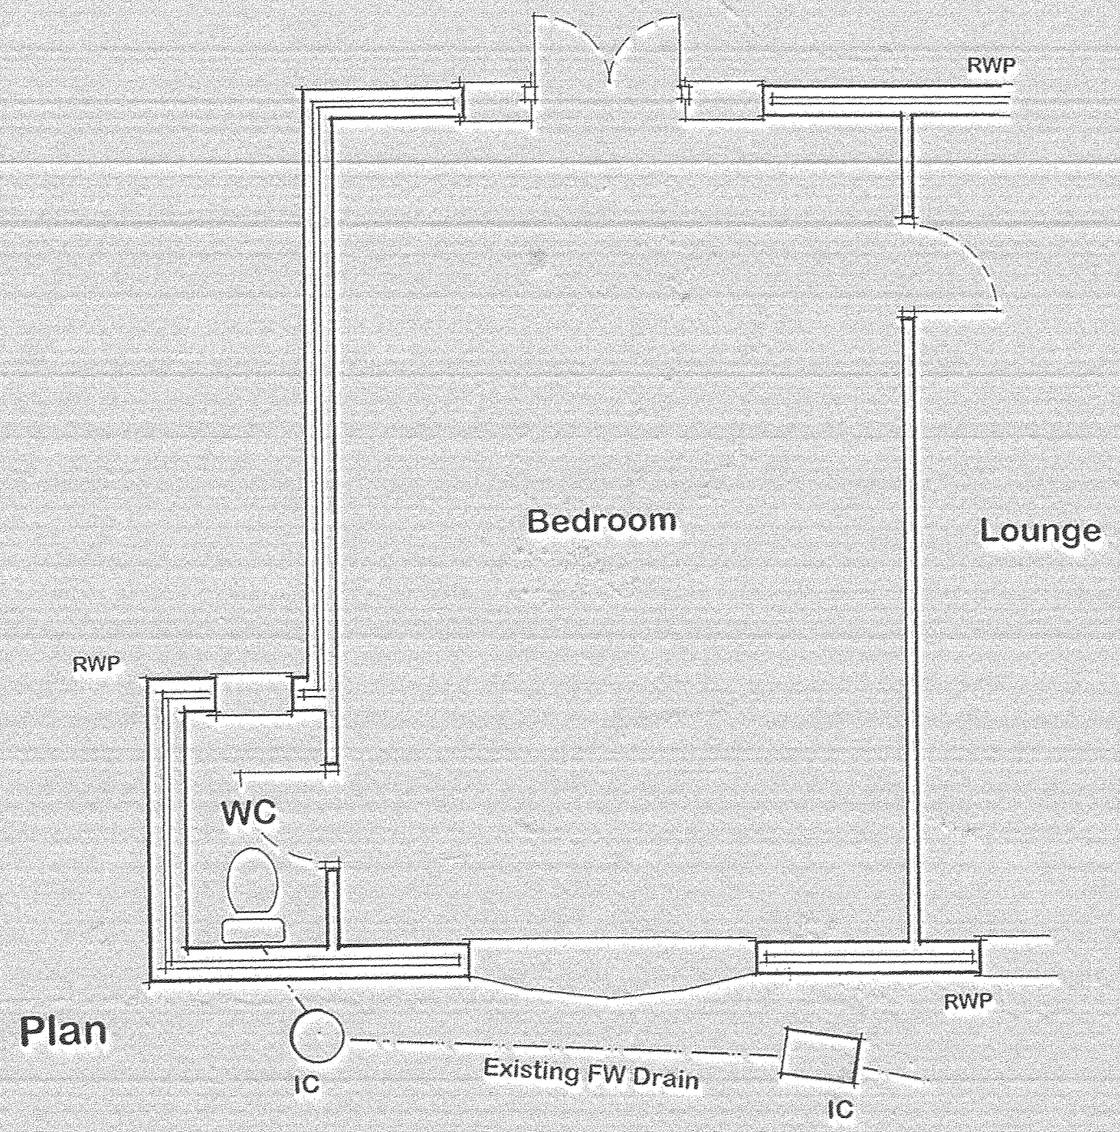



Plan

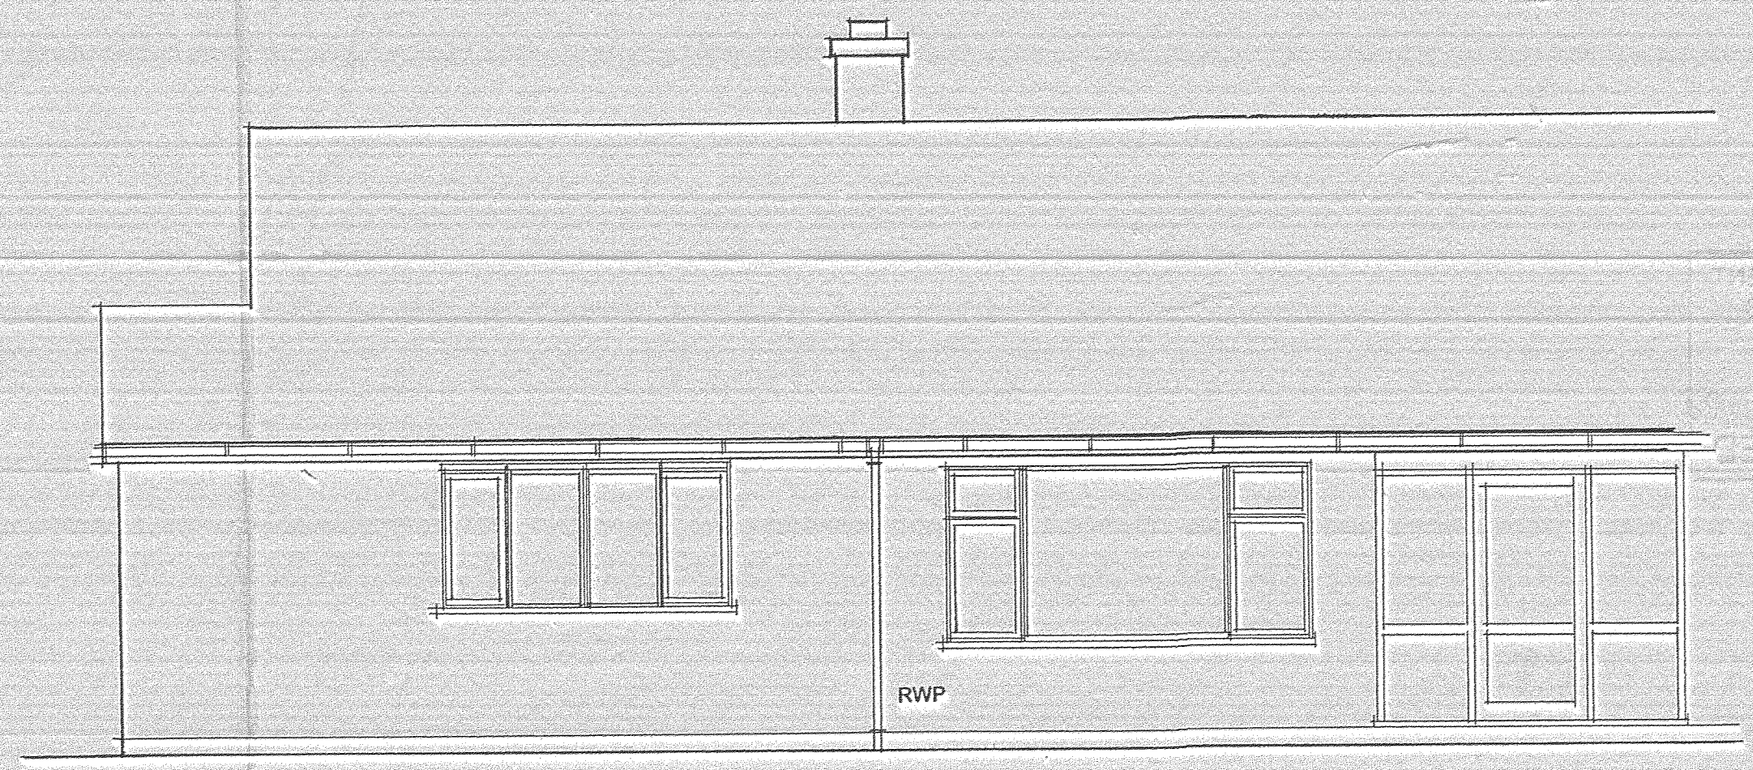

Front Elevation

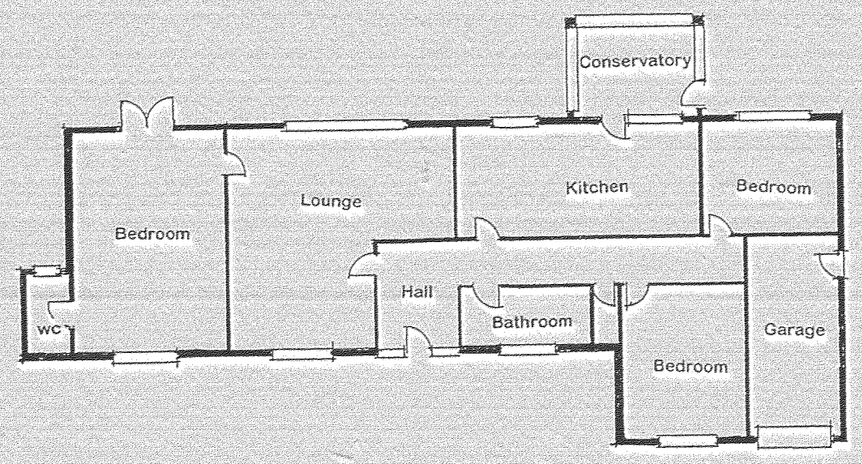

Plan (1:200 showing all Bungalow)

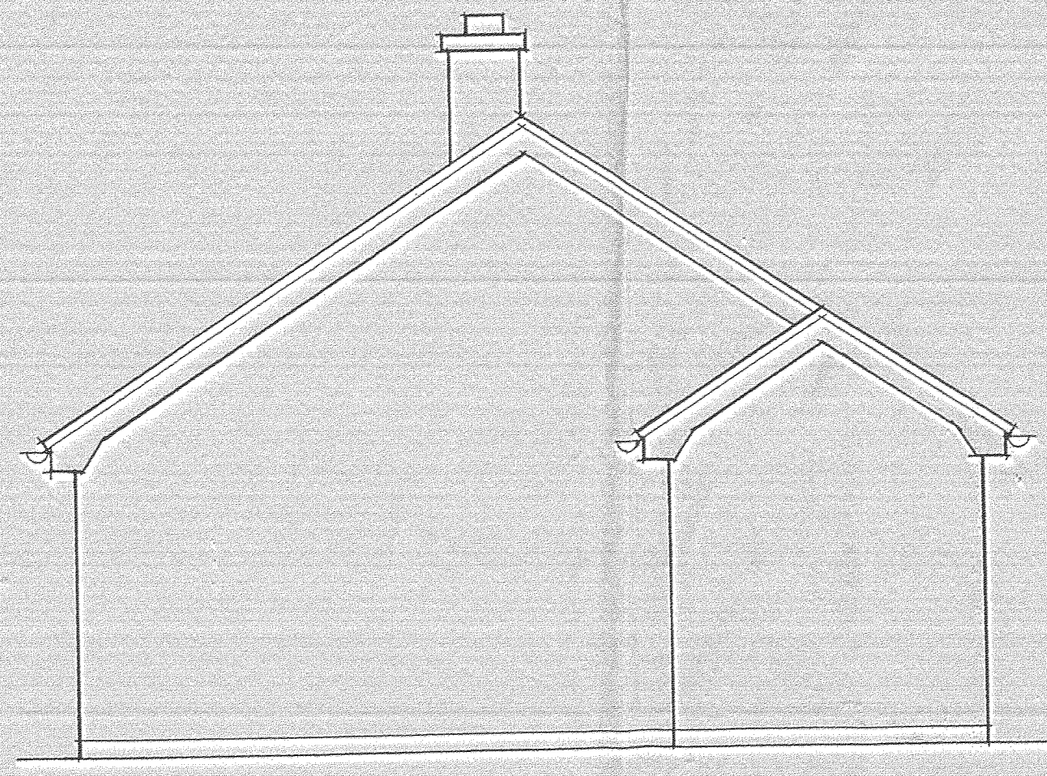

Side Elevation



Rear Elevation

Existing Layout

~~The Bungalow, Atterton Lane, Atterton, Witherley CV13 6JL~~

Proposed En-Suite Extension

June 2011

1:50, 1:200