




west elevation

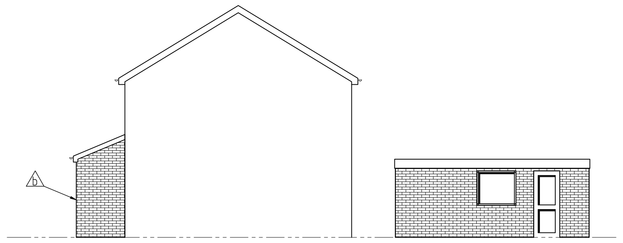


south elevation

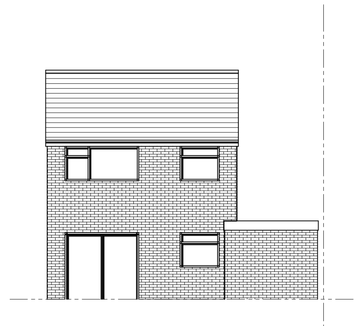

east elevation

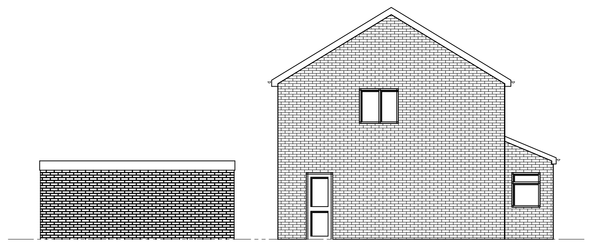


north elevation

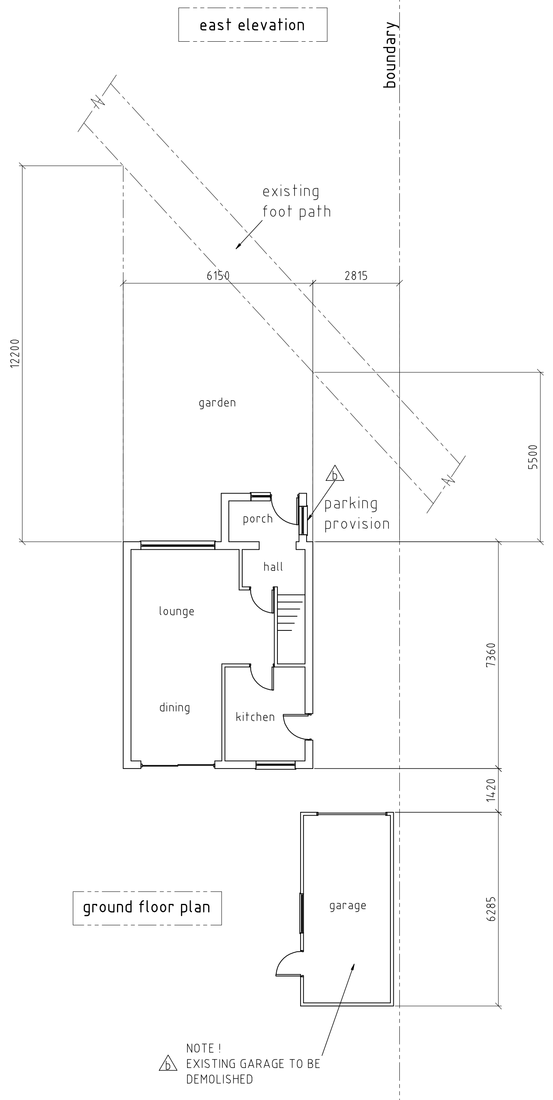

ground floor plan

first floor plan


existing dwelling at :
8a Danehill
Ratby
Leicester
LE6 0NG
Scale : 1 : 100 (A0)

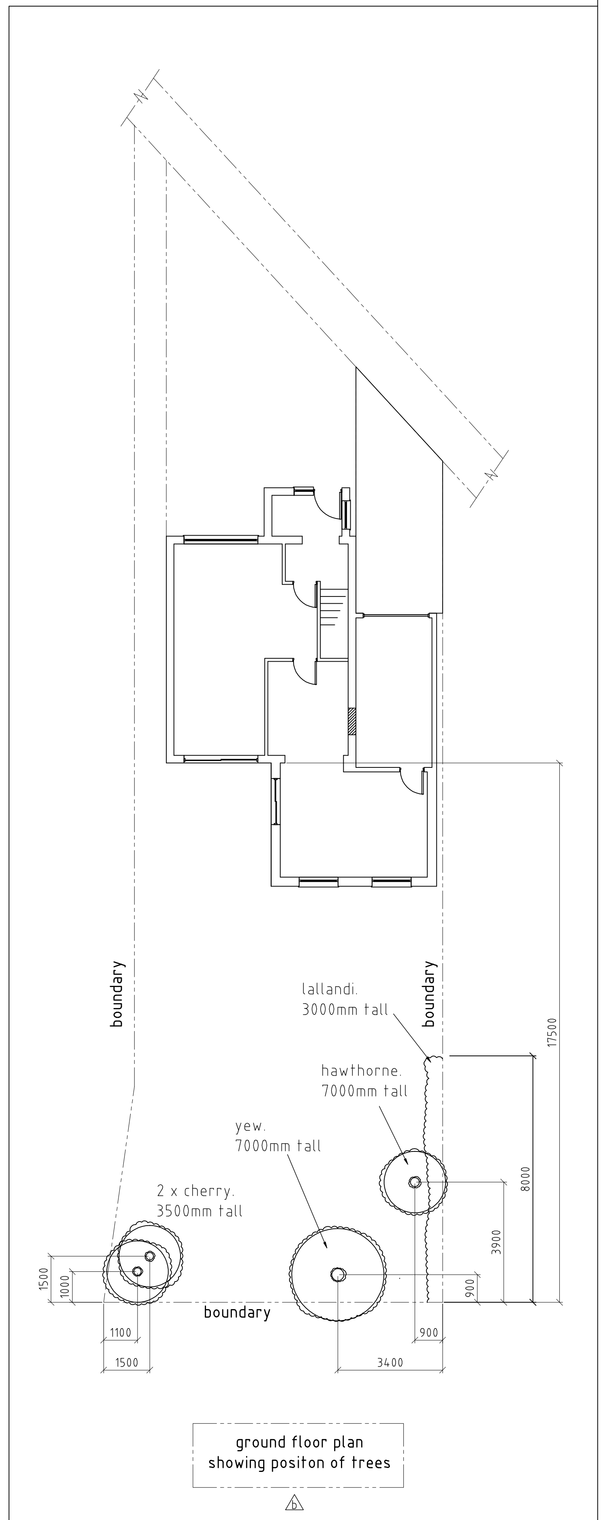

ground floor plan
showing positon of trees




west elevation

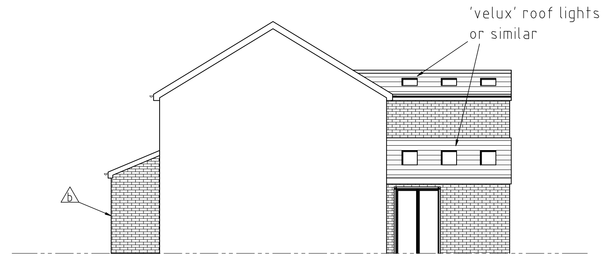


south elevation




east elevation

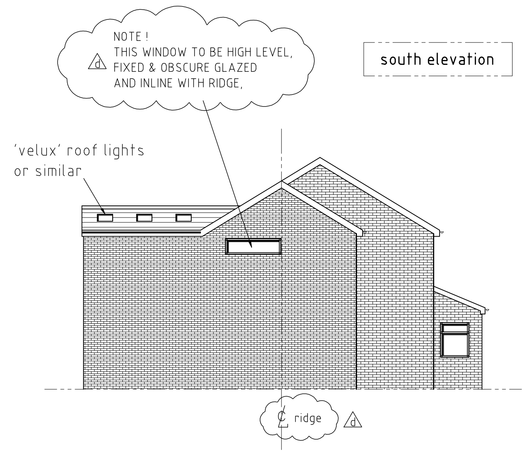

north elevation

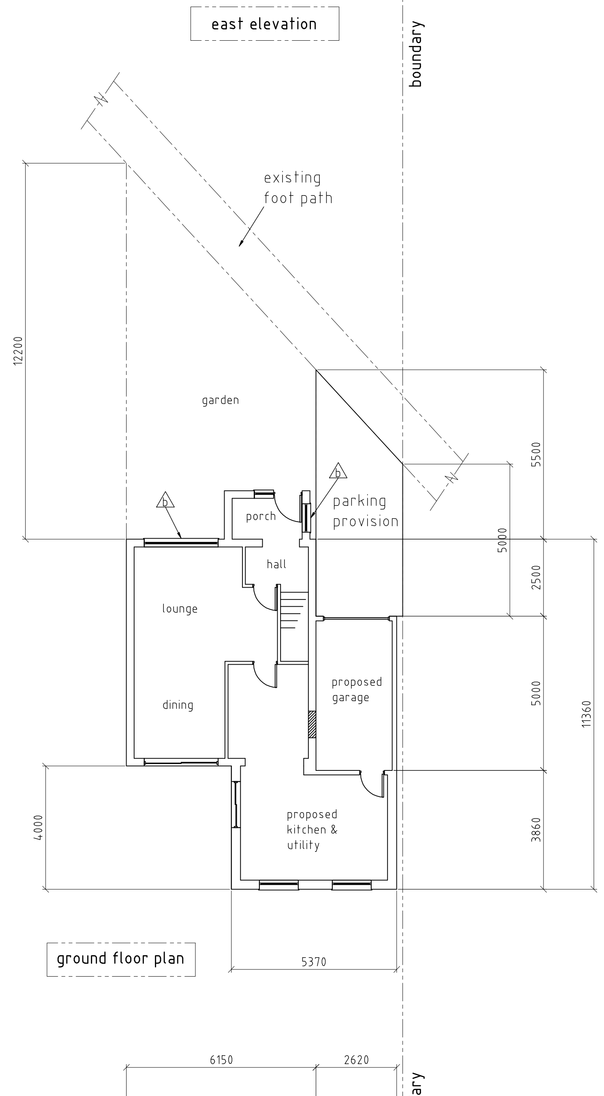

ground floor plan

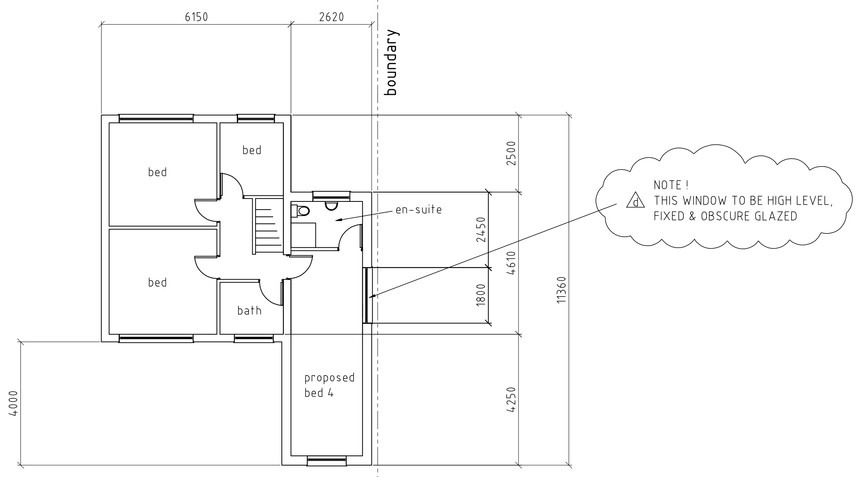

first floor plan

proposed extension
to dwelling at :
8a Danehill
Ratby
Leicester
LE6 0NG
Scale : 1 : 100 (A0)

drawing number : 2011-KC01 (c)
drawn by : bh
date : 19th March 2011
drawing scale : 1 : 100 (A0)
revision d : drawing updated 01.06.11