PROPOSED

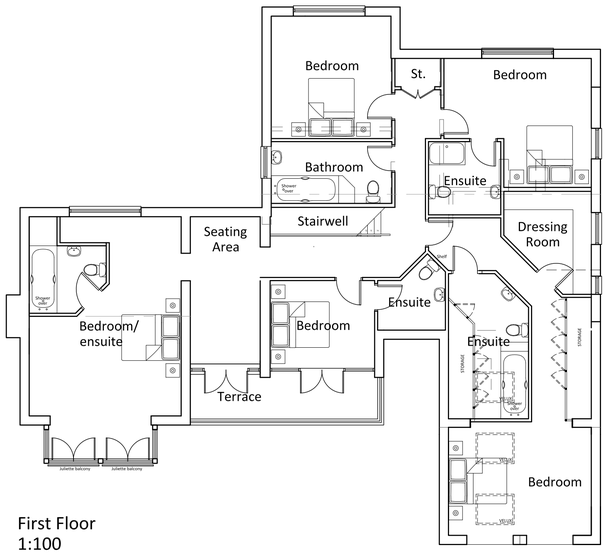

First Floor
1:100

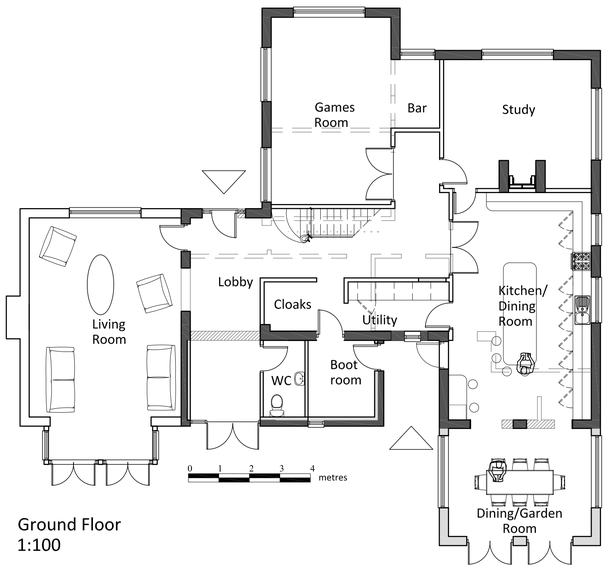

Ground Floor
1:100

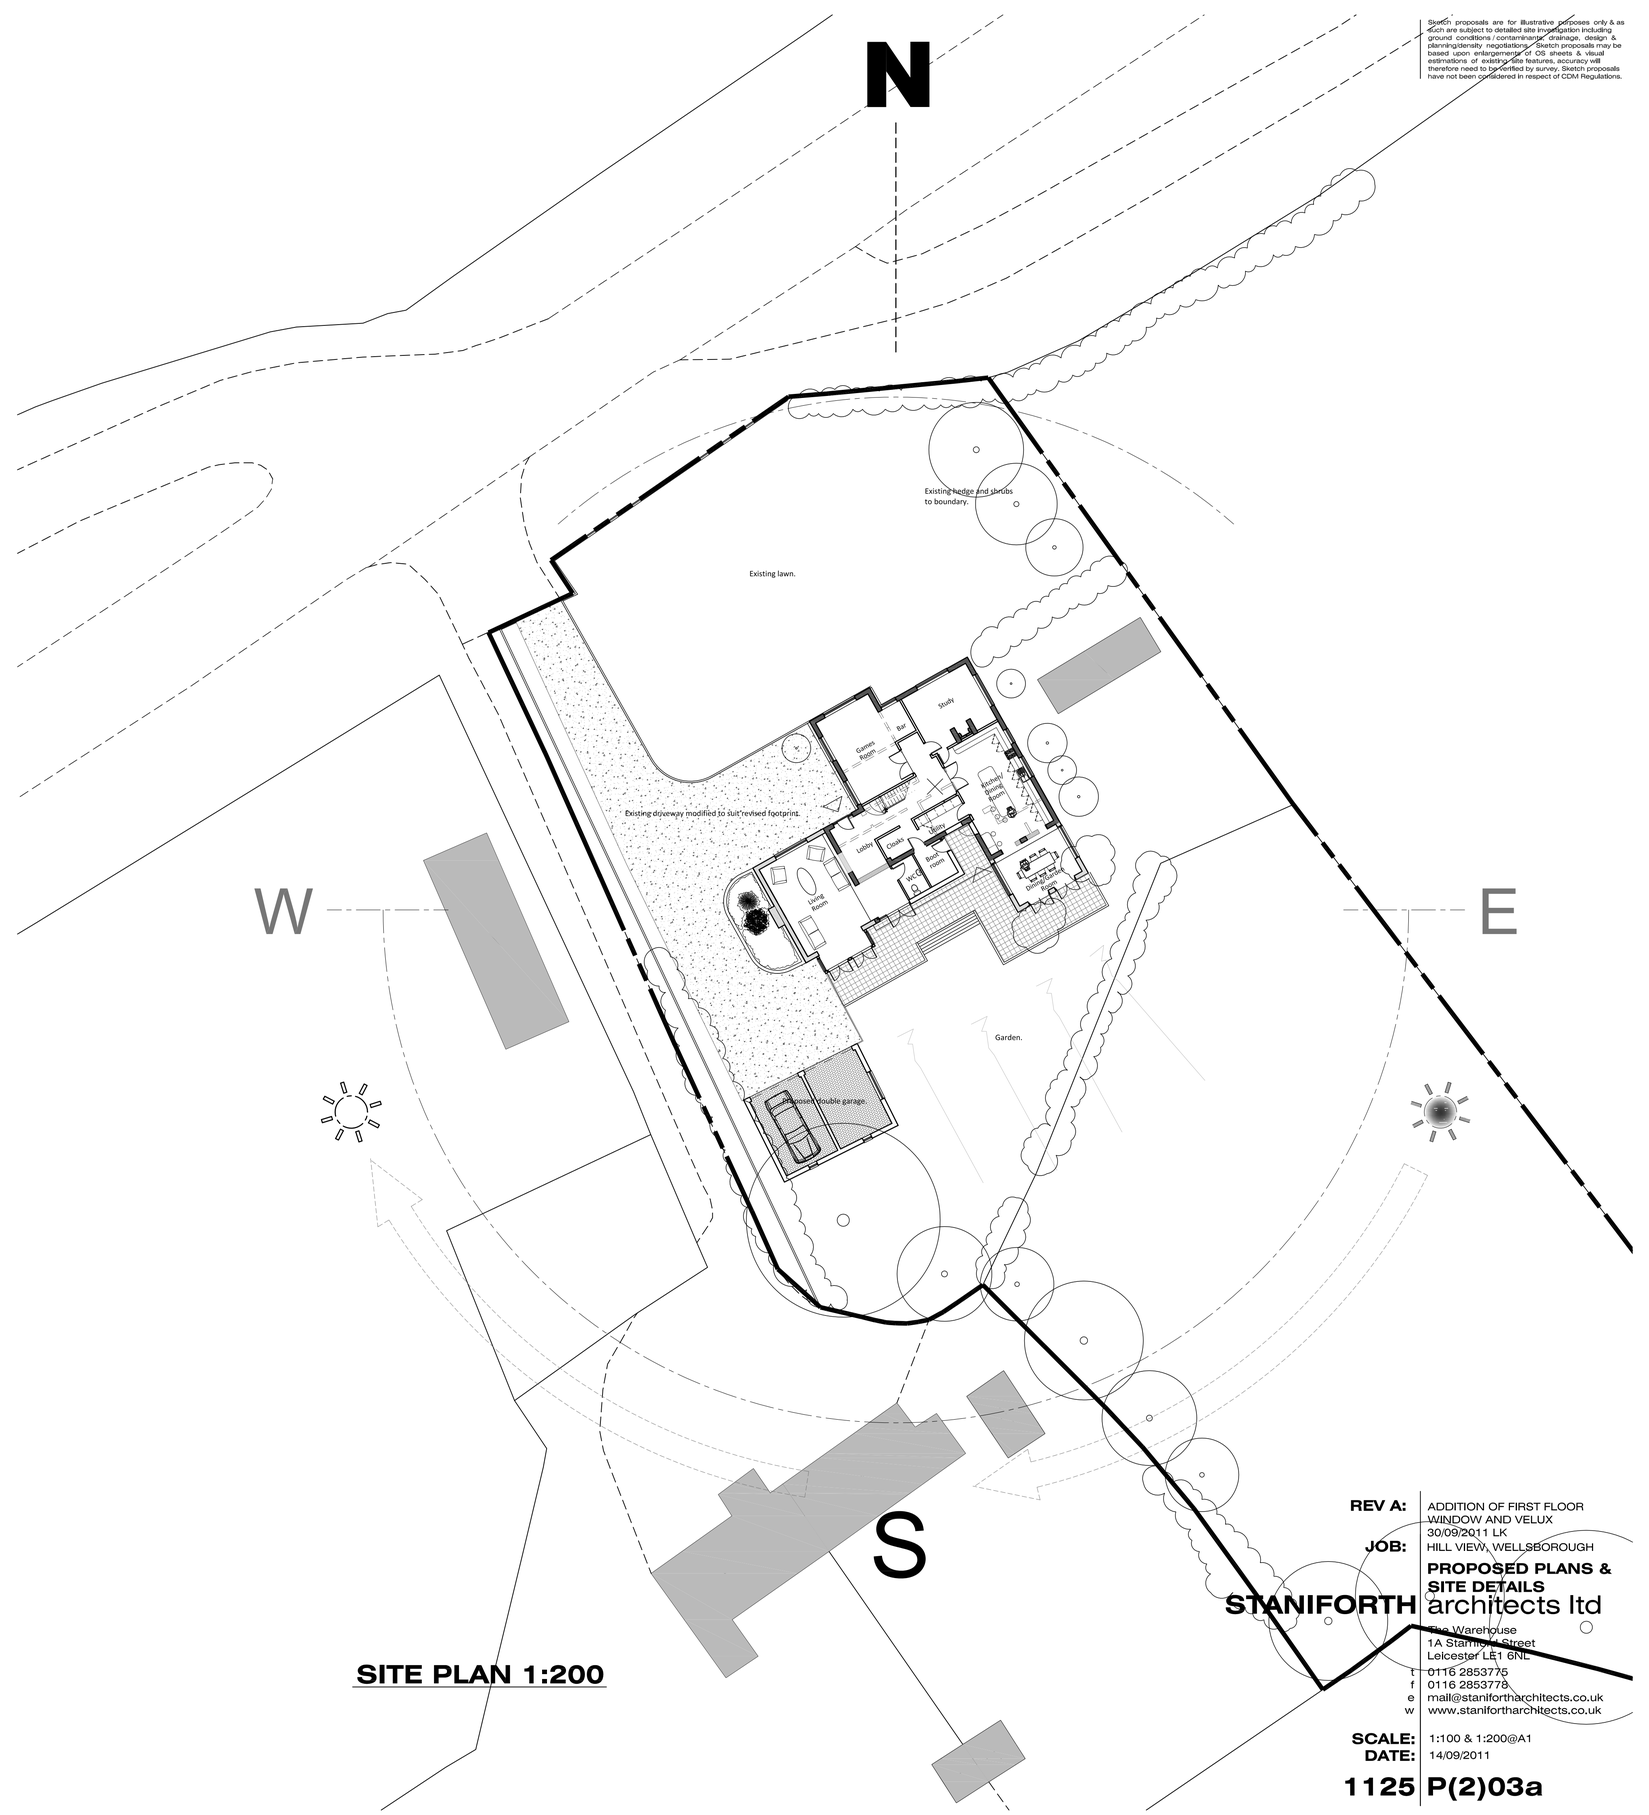

SITE PLAN 1:200

Sketch proposals are for illustrative purposes only & as such are subject to detailed site investigation including ground conditions / contamination, drainage, design & planning/density negotiations. Sketch proposals may be based upon enlargements of OS sheets & visual estimations of existing site features, accuracy will therefore need to be certified by survey. Sketch proposals have not been considered in respect of CDM Regulations.

REV A: ADDITION OF FIRST FLOOR WINDOW AND VELUX 30/09/2011 LK

JOB: HILL VIEW, WELLSBOROUGH

PROPOSED PLANS & SITE DETAILS

STANIFORTH architects ltd
The Warehouse
1A Stanley Street
Leicester LE1 6NL
t 0116 2853775
f 0116 2853778
e mail@stanifortharchitects.co.uk
w www.stanifortharchitects.co.uk

SCALE: 1:100 & 1:200@A1
DATE: 14/09/2011

1125 P(2)03a

FOR PLANNING

1:100 0 1 2 3 4 5 10

1:200 0 2 4 6 8 10 20

This drawing and the building works depicted are the copyright of Staniforth Architects Ltd. and may not be reproduced or amended except by written permission. No liability will be accepted for amendments made by other persons.