
DO NOT SCALE
COPYRIGHT RESERVED

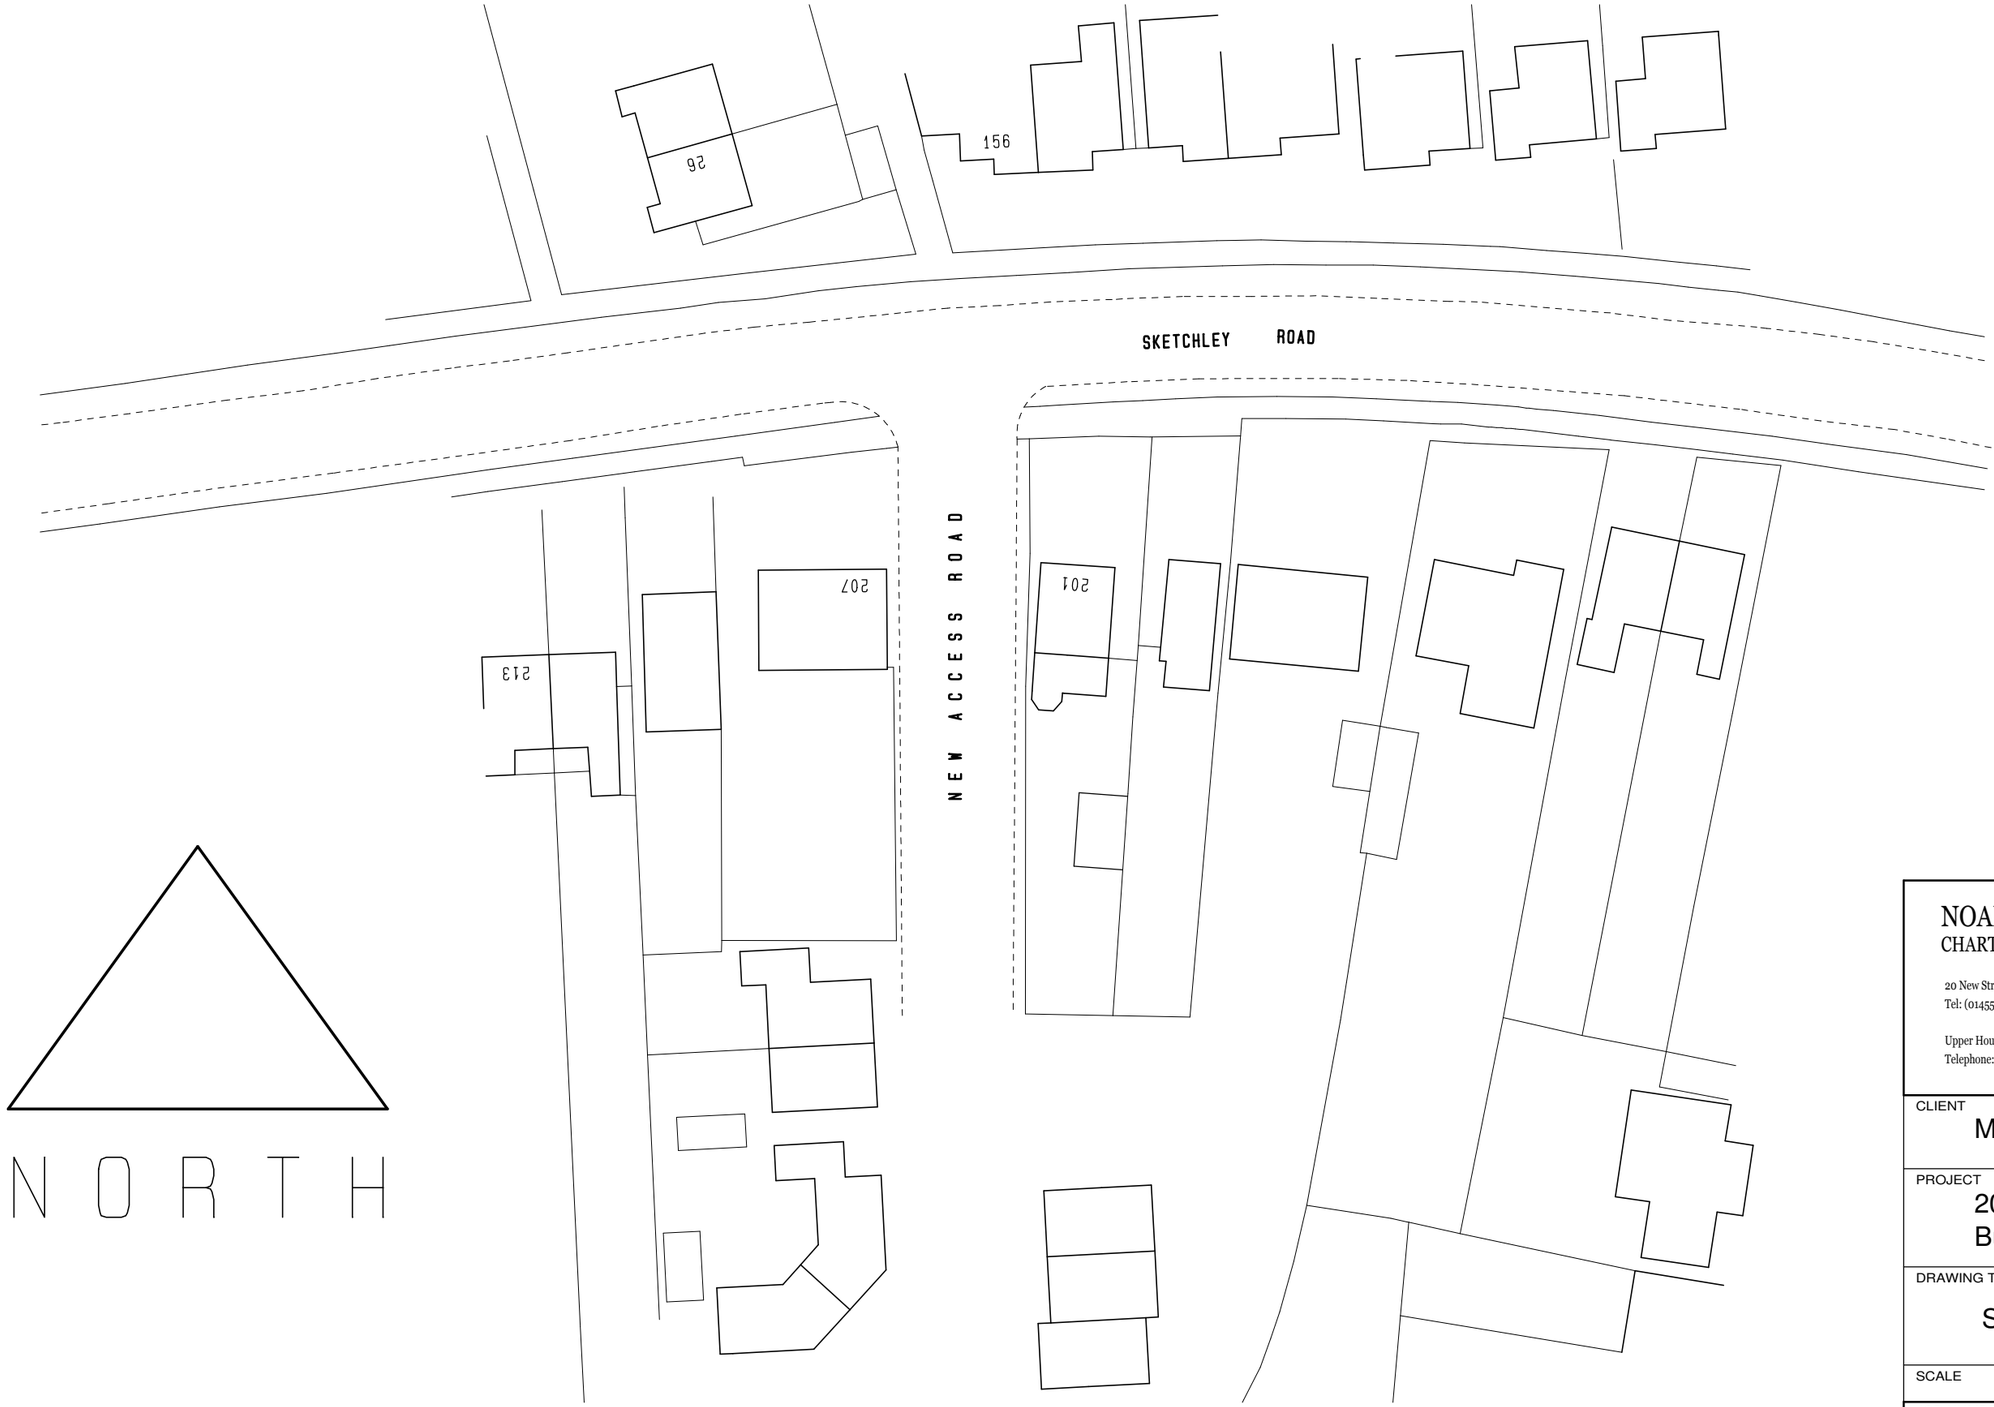

NOAH, HEEKS & PARTNERS
CHARTERED ARCHITECTS
20 New Street, Lutterworth, Leicestershire. LE17 4PJ
Tel: (01455) 558900 Facsimile: (01455) 558978
Upper House, Buildwas Road, Ironbridge, Telford, Salop. TF8 7DW
Telephone: (01952) 433373 Facsimile: (01952) 433398

CLIENT
Mr W. Johnson

PROJECT
201, Sketchley Road,
Burbage, LE10 3DY

DRAWING TITLE
Site Plan as Existing

SCALE	DATE
1:500	Feb 2009

JOB NUMBER	DRAWING NUMBER	REVISION
530	02	