

1 : 100 Front Elevation



1 : 100 Side Elevation



1 : 100 Rear Elevation

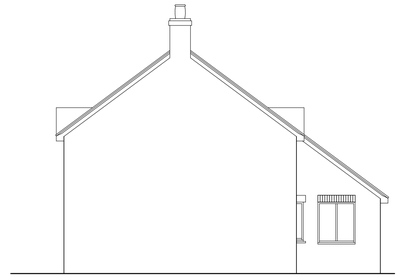

1 : 100 Side Elevation

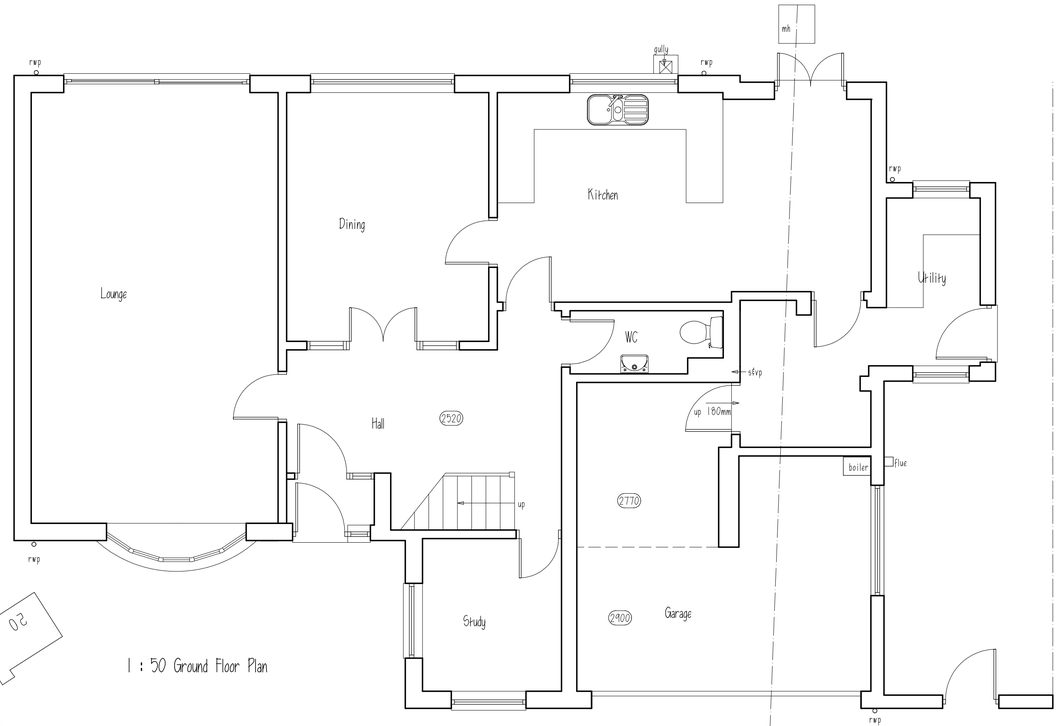

1 : 50 Ground Floor Plan

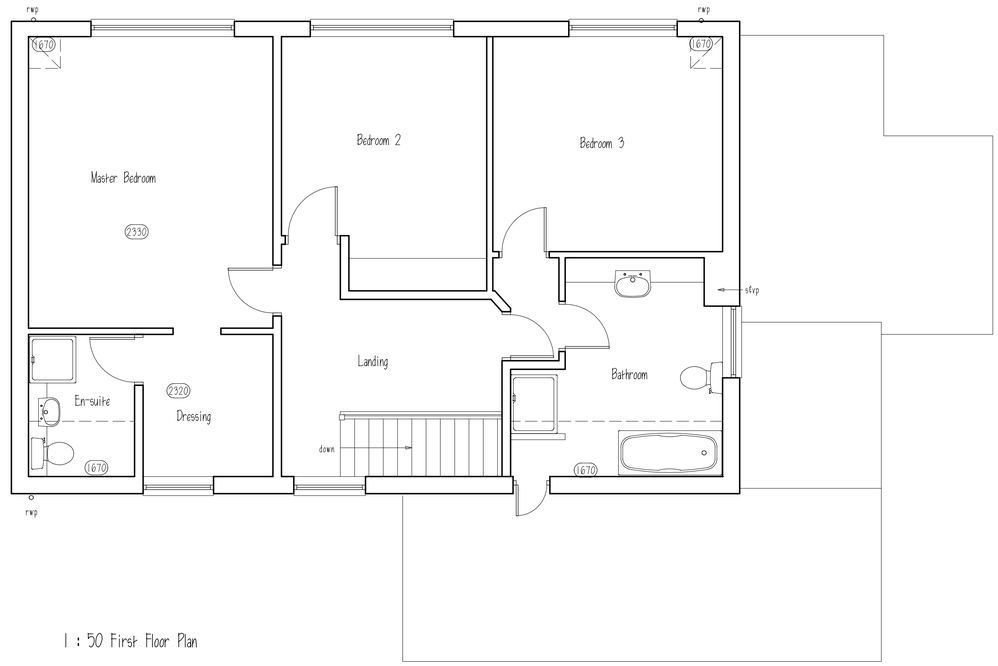

1 : 50 First Floor Plan

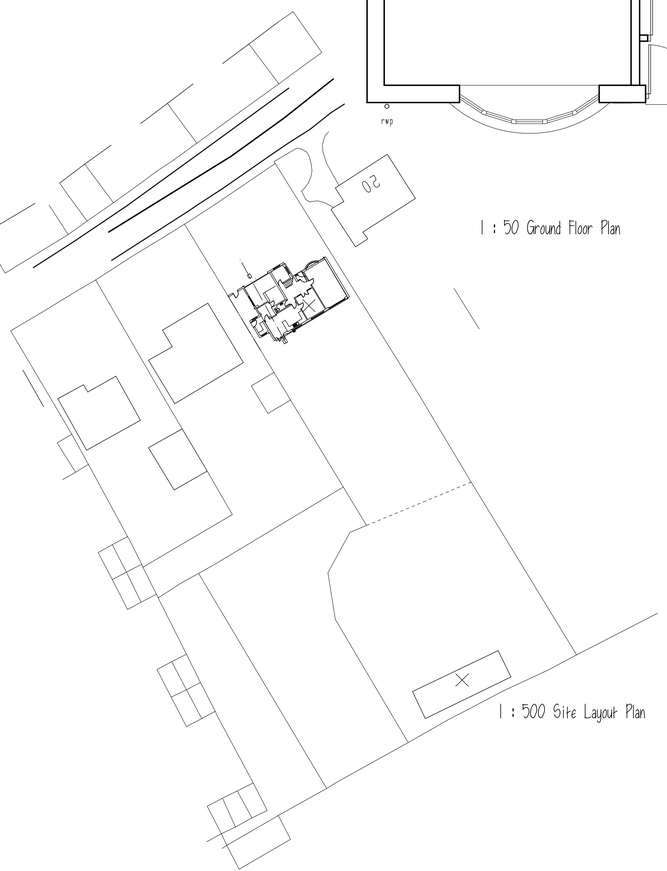

1 : 500 Site Layout Plan

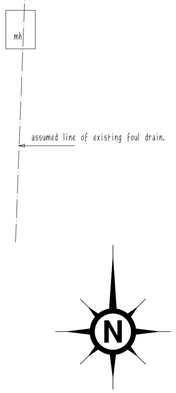

1 : 1250 Location Plan

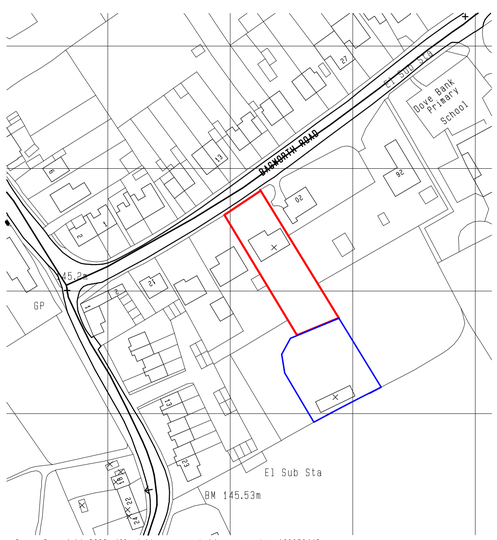

Crown Copyright 2008. All rights reserved. Licence number 100020449

1 : 50 Scale line

0 500 1000 2000 3000 4000 5000 6000 7000 8000

Proposed Extensions
18 Bagworth Road, Nailstone.
For Mr & Mrs. Moore

Drawn by : jwm from jwm survey	Drawing No. : 3540-1A	Created On : 04-01-08
Checked by :		Scale : as noted
Drawing status: Existing Layout		

rev	date		by
A	16-09-08	plans upgraded for Planning application	

R. John Craddock Associates.
Chartered Architects : Planning Supervisors
Dugdale House 25/27 Dugdale Street
Nuneaton CV11 5QJ
Tel: 024 7638 6769
Fax: 024 7664 1865