




DWG NO: SS/2023/006

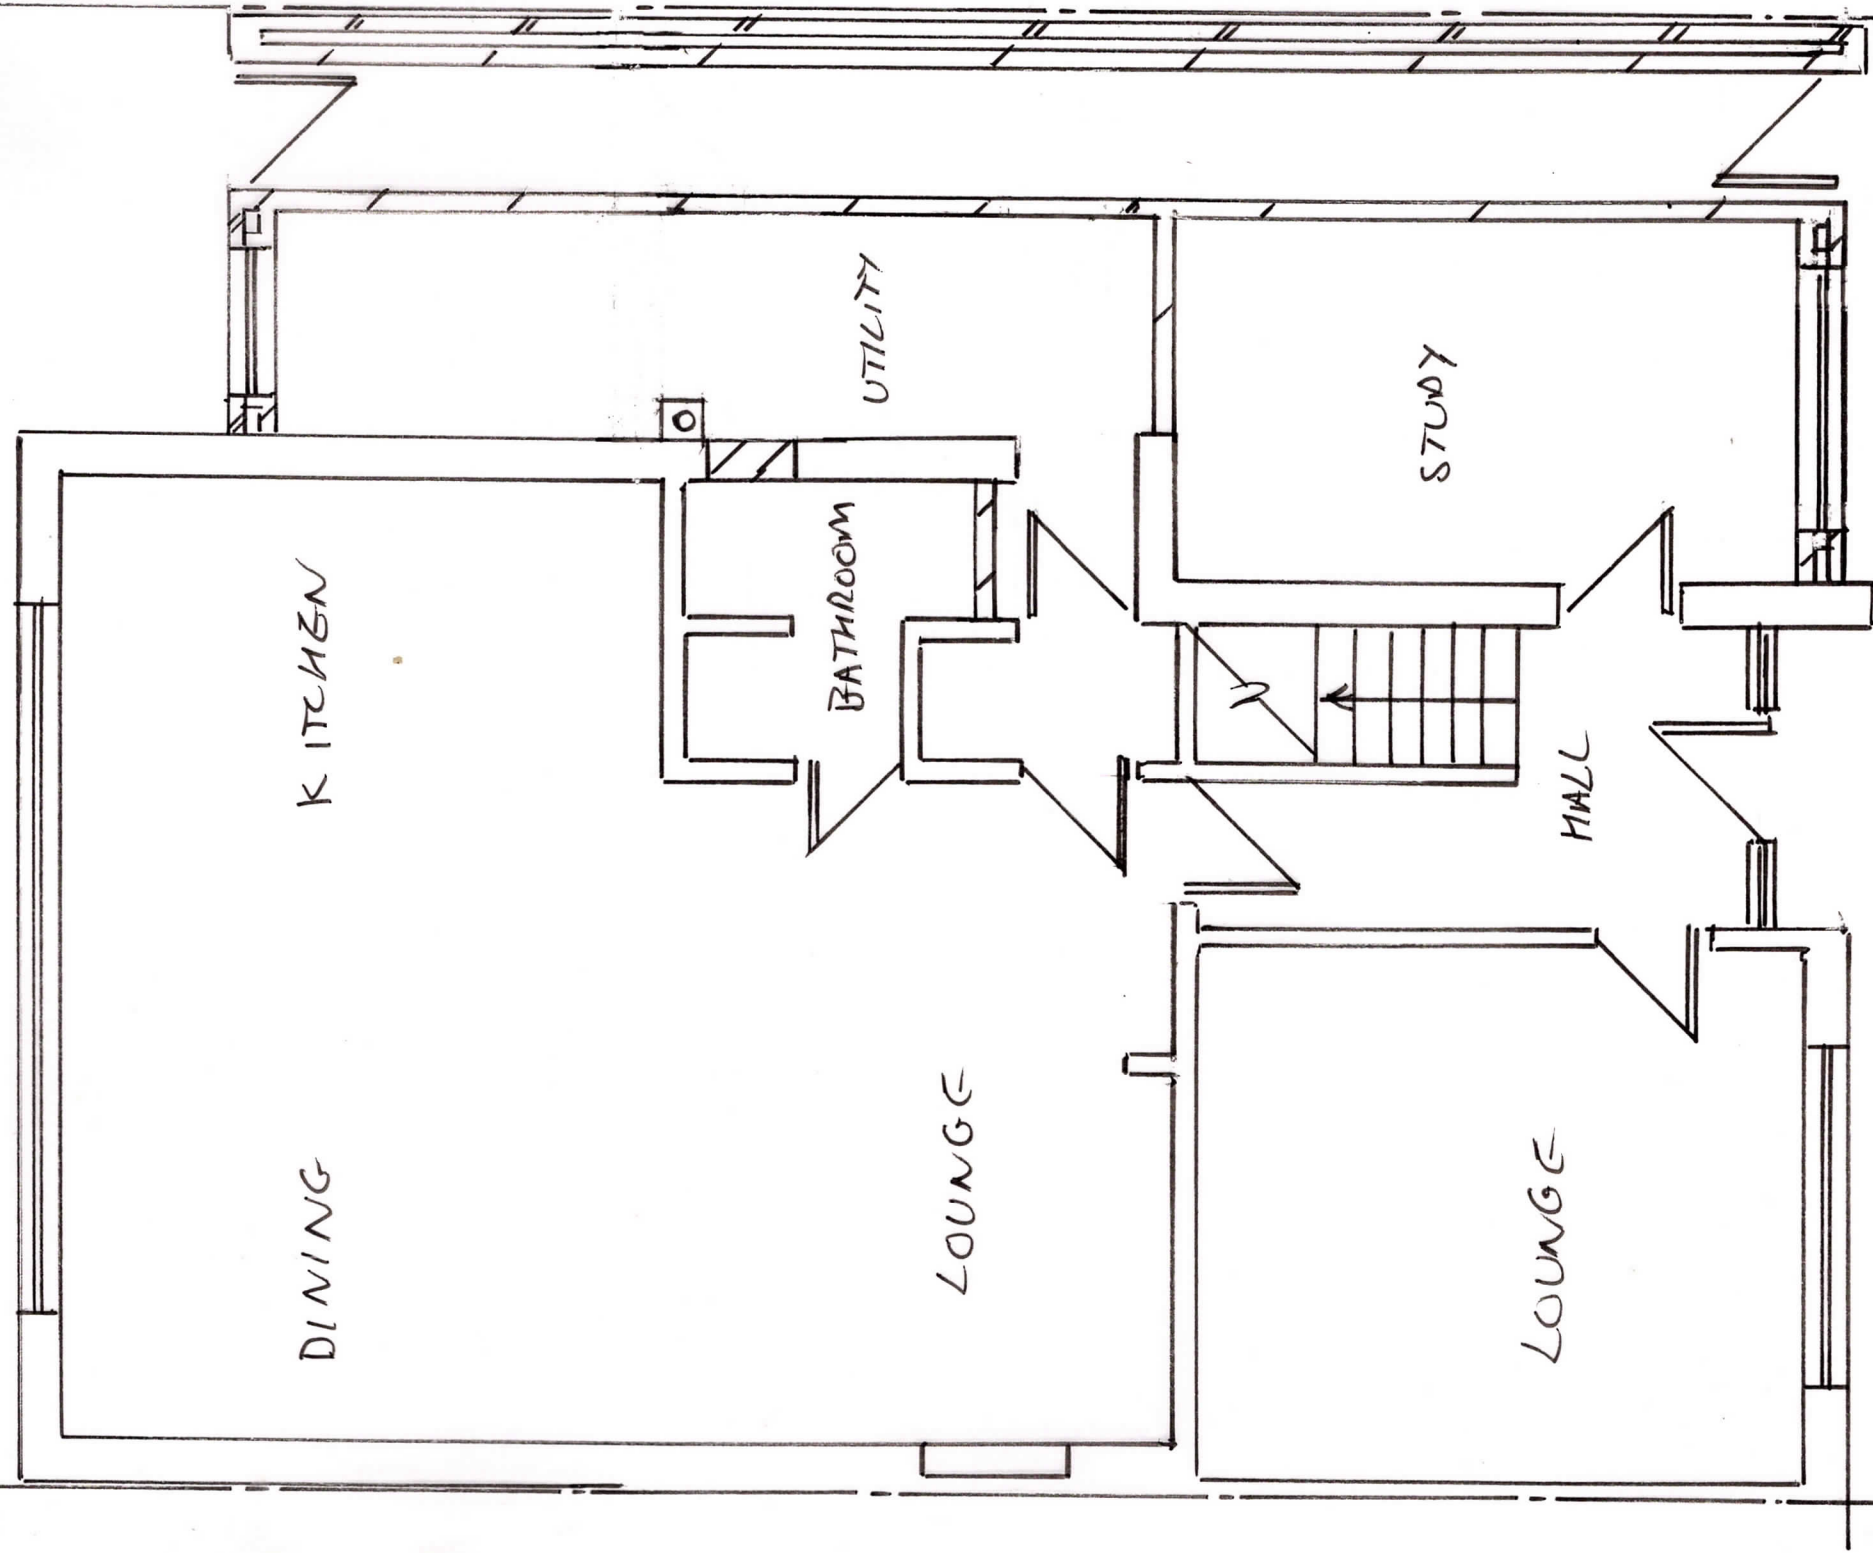

PROPOSED GROUND FLOOR 1:50