


0 1 2 3 4 5m

DWG NO: SS/2023/010 A

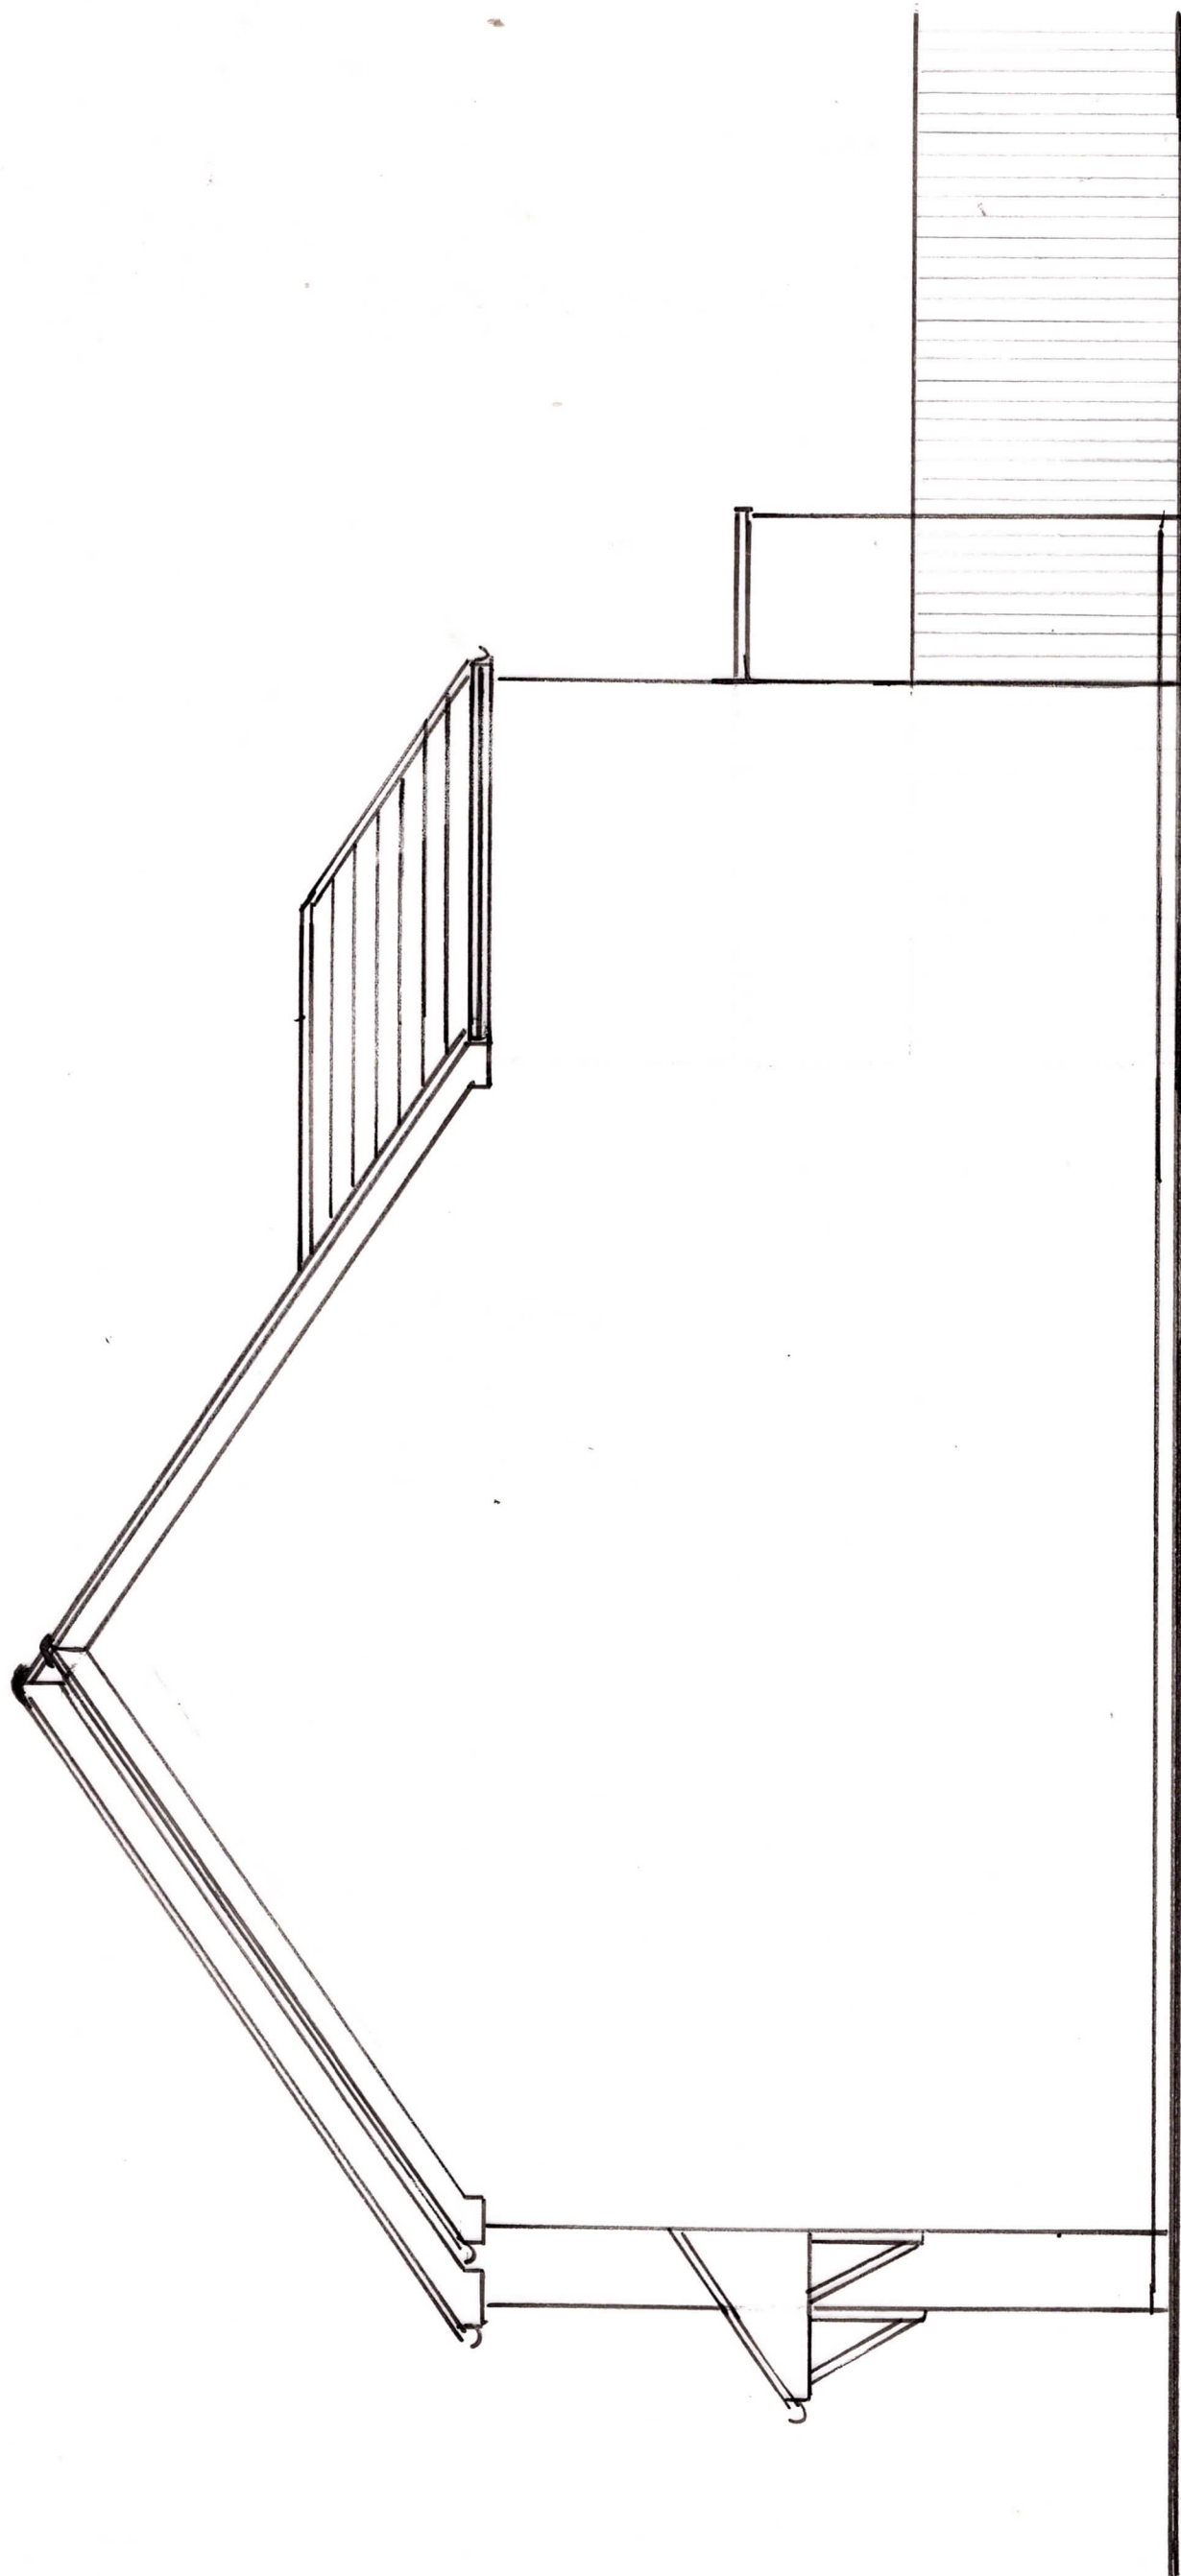

PROPOSED SIDE ELEVATION 1:50