DCAPLFRM.
Dwg No


CHURCH FARM, ORTON ON THE HILL.

The Builder is to check and verify all buildings and site dimensions, levels and sewer invert levels prior to commencement of work.


Do not scale off this drawing, work to figured dimensions only.

This drawing must be read and checked with all structural and relevant specialist drawings.


The Builder is to comply in all respects with the current Building Regulations and latest Codes of Practice.

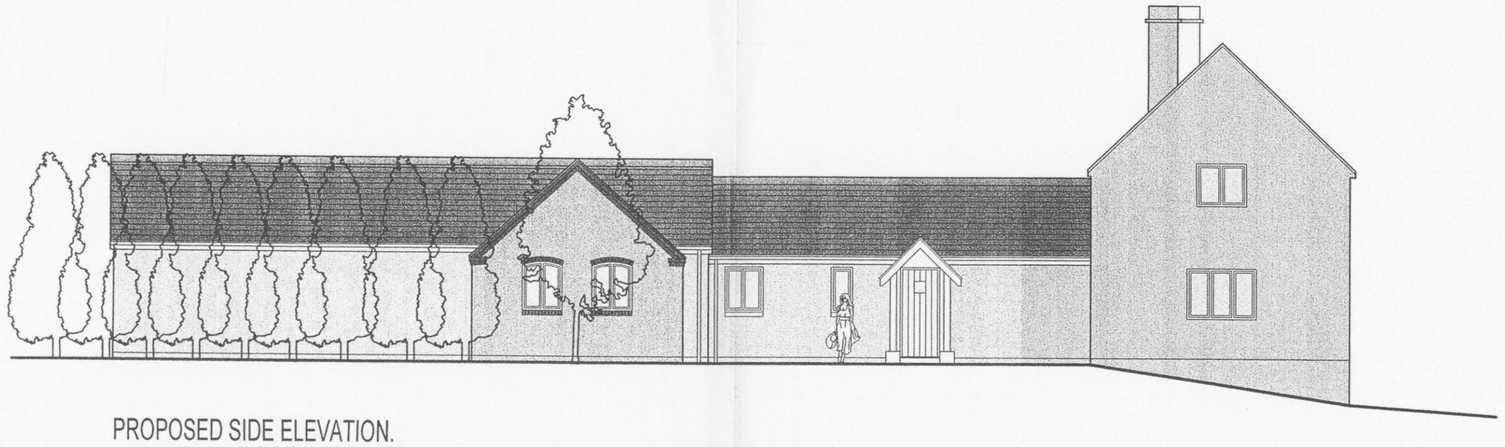


PROPOSED SIDE ELEVATION.

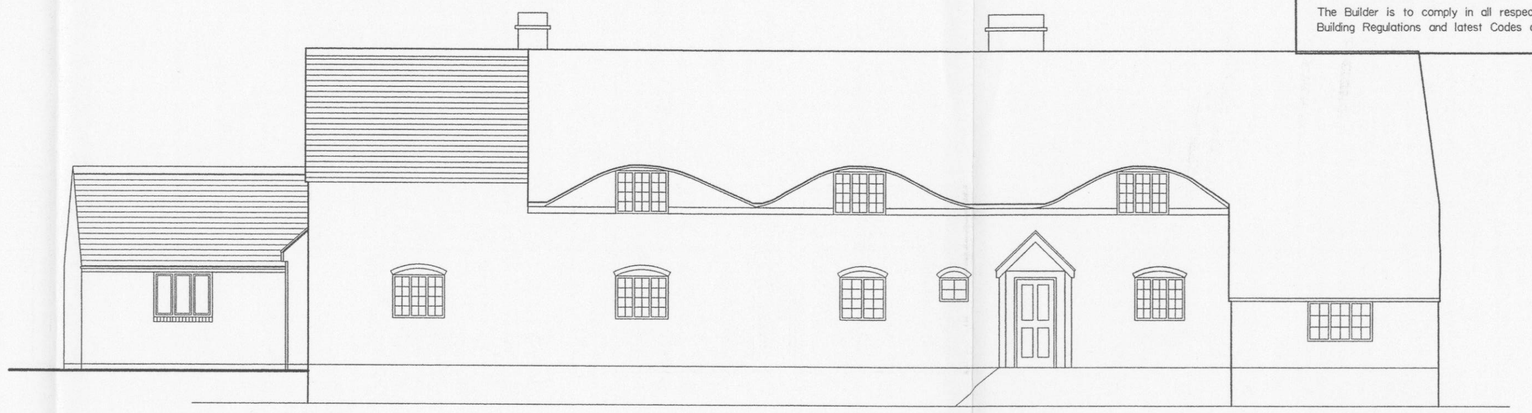


PROPOSED FRONT ELEVATION.

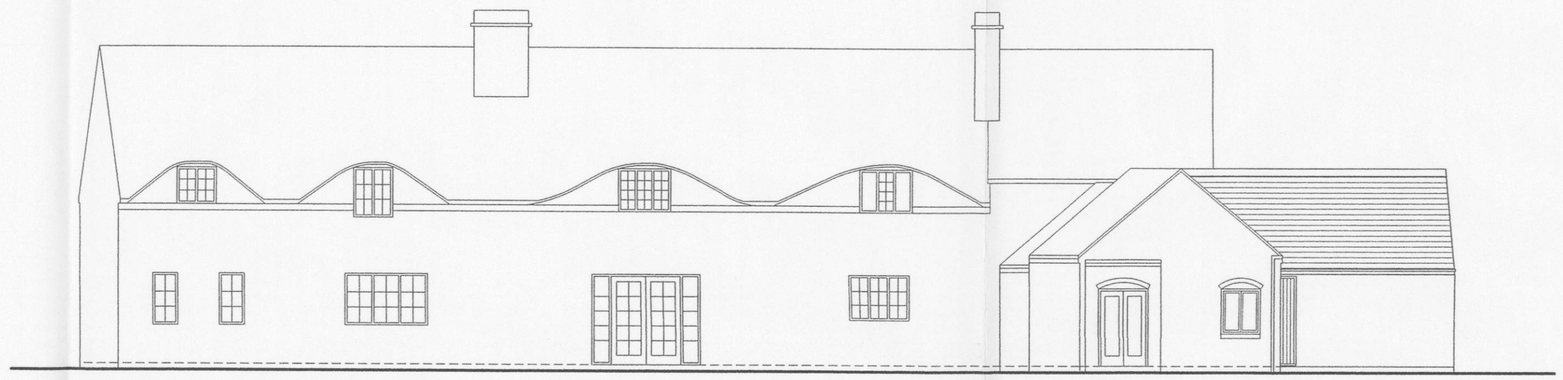


PROPOSED REAR ELEVATION.

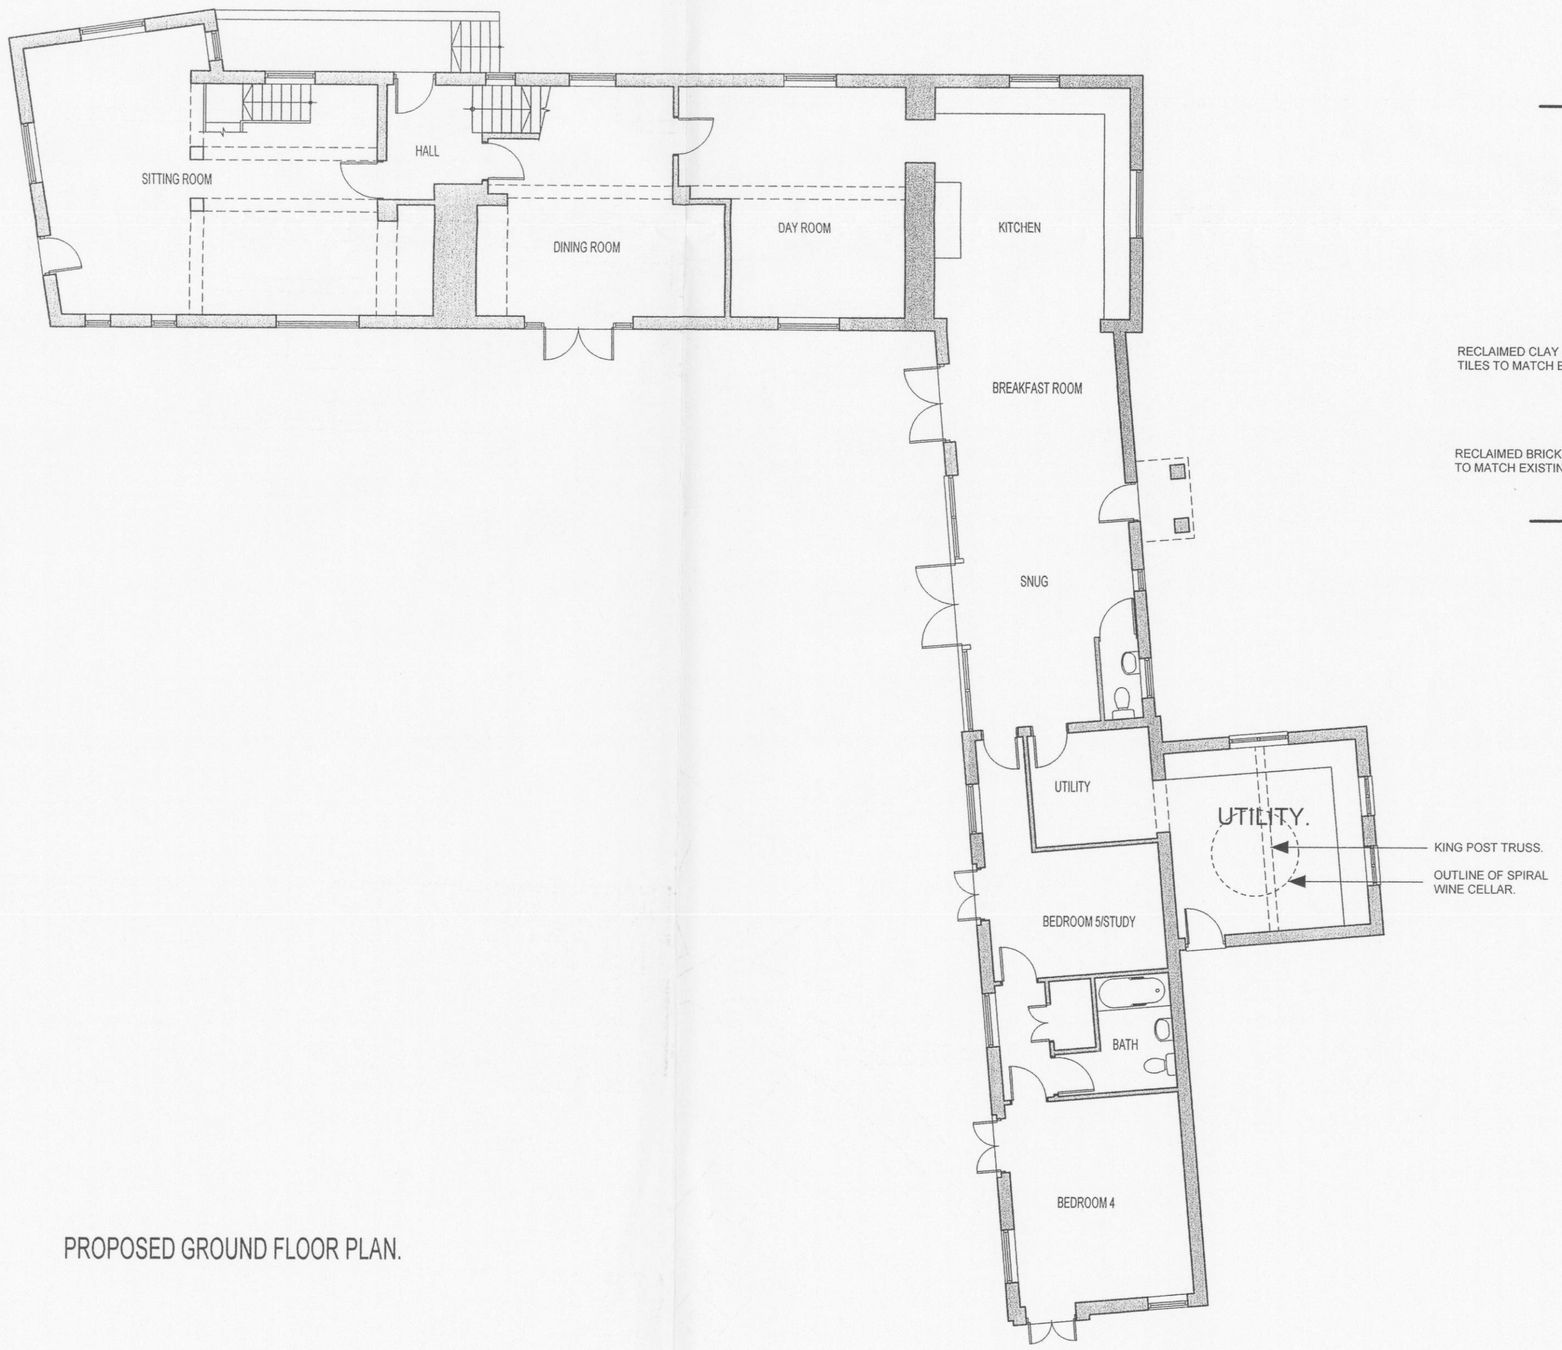


PROPOSED GROUND FLOOR PLAN.

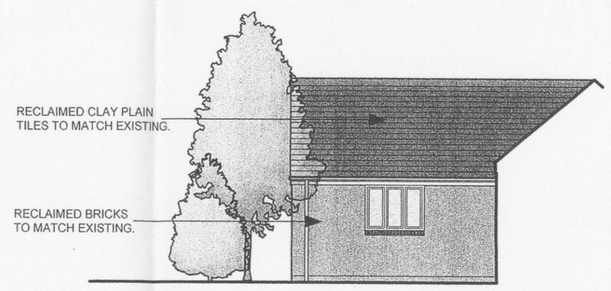

PROPOSED FRONT ELEVATION.

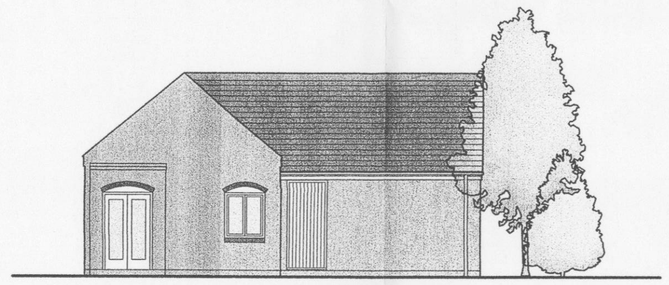

PROPOSED REAR ELEVATION.

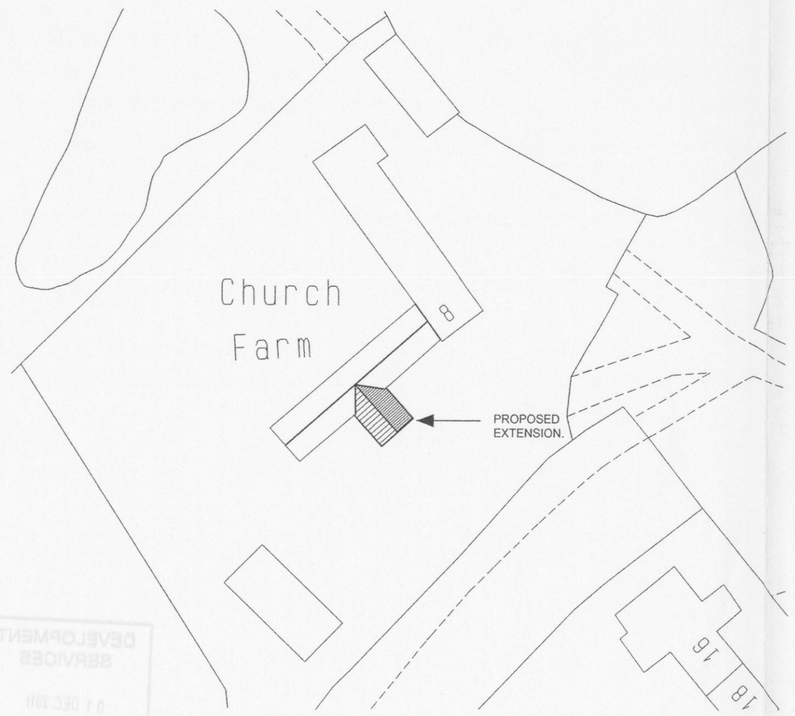

PROPOSED BLOCK PLAN. SCALE 1/500.

JOB No.

revisions

No.	Description	Date

BAILEY DESIGN LIMITED
ARCHITECTURAL, PLANNING & DEVELOPMENT CONSULTANTS
THE MANOR HOUSE LICHFIELD STREET TAMWORTH
STAFFORDSHIRE B79 7QF Tel 01827 62251 Fax 01827 310513
Email action@baileydesign.ltd.uk

PROPOSED EXTENSION AT CHURCH FARM, ORTON ON THE HILL.

PROPOSED PLANS & ELEVATIONS.

SCALE	DATE	DRAWN	JOB No.
1/100, 1/500.	MAY.11	tb.	9092.03

copyright of this drawing and of work executed from it remains the property of BD Ltd.