




Ground Floor

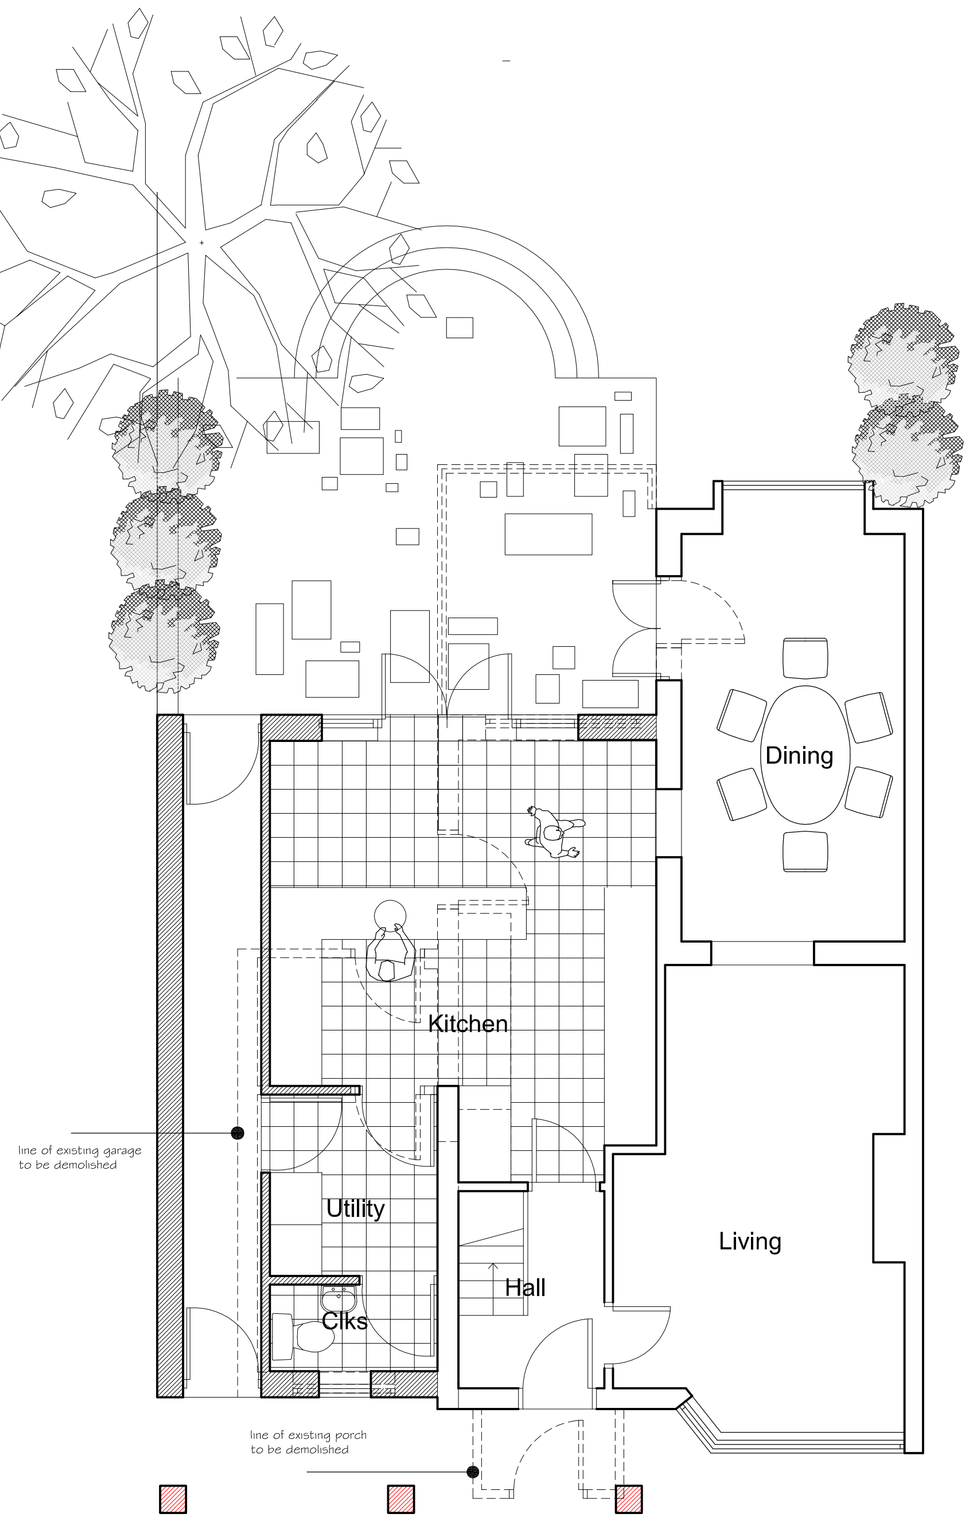


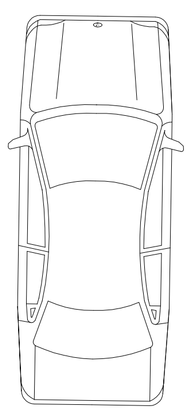

First Floor

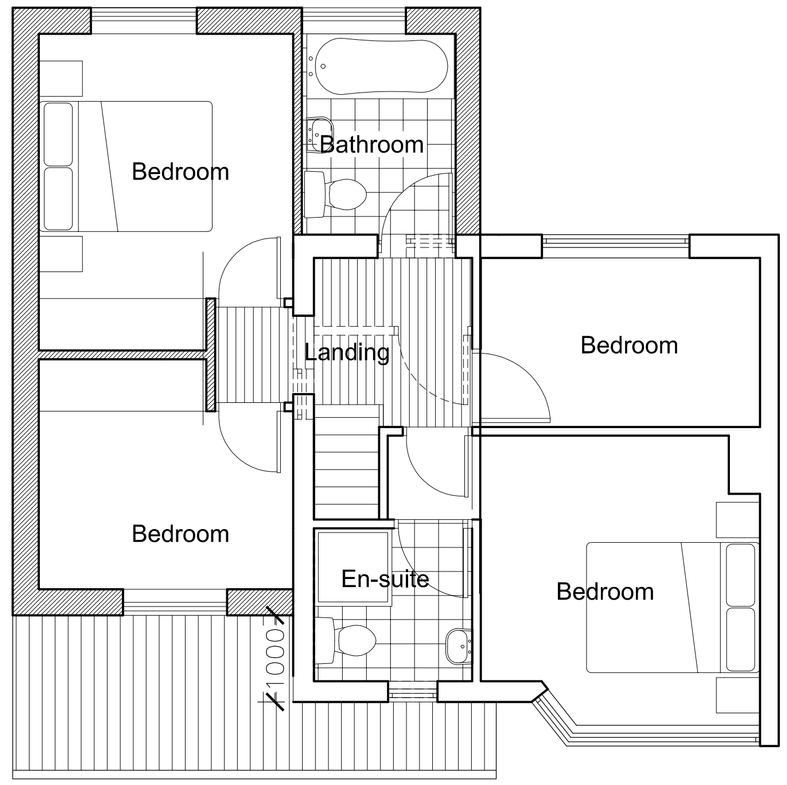


Front elevation

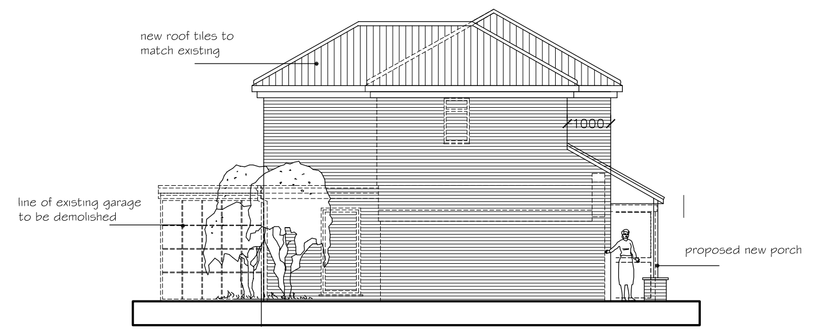


Side elevation



Rear elevation

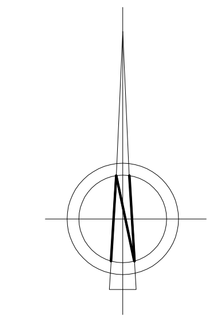

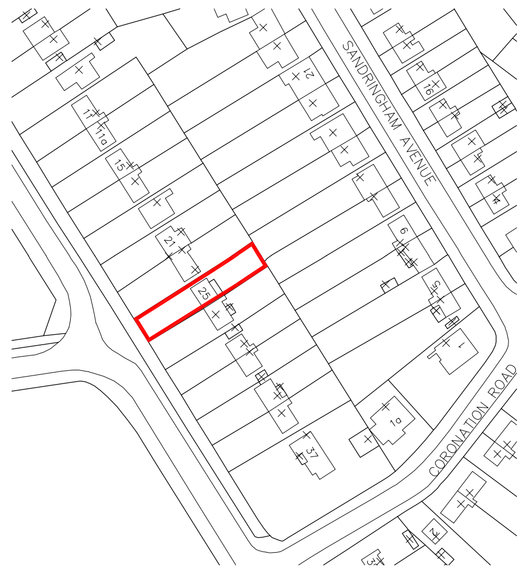

Location plan 1:1250

notes

This drawing is the copyright of the Architects and may not be reproduced or used except by written permission.

Dimensions must not be scaled from this drawing. The Contractor is to check and verify all building and site dimensions before work is put in hand.

The Contractor is to check and verify with all the Statutory Authorities and the Employer the location and condition of any under ground or overhead services or confirm that none exists prior to work commencing on site.

The Contractor shall comply with enactments regulations and working rules relating to safety health and welfare of work people.

project

Proposed house extension
25 Elmthorpe Lane
Earl Shilton
Mr and Mrs C Stone

title	Planning
date	September 08
scale	1:100
dwg no	02C