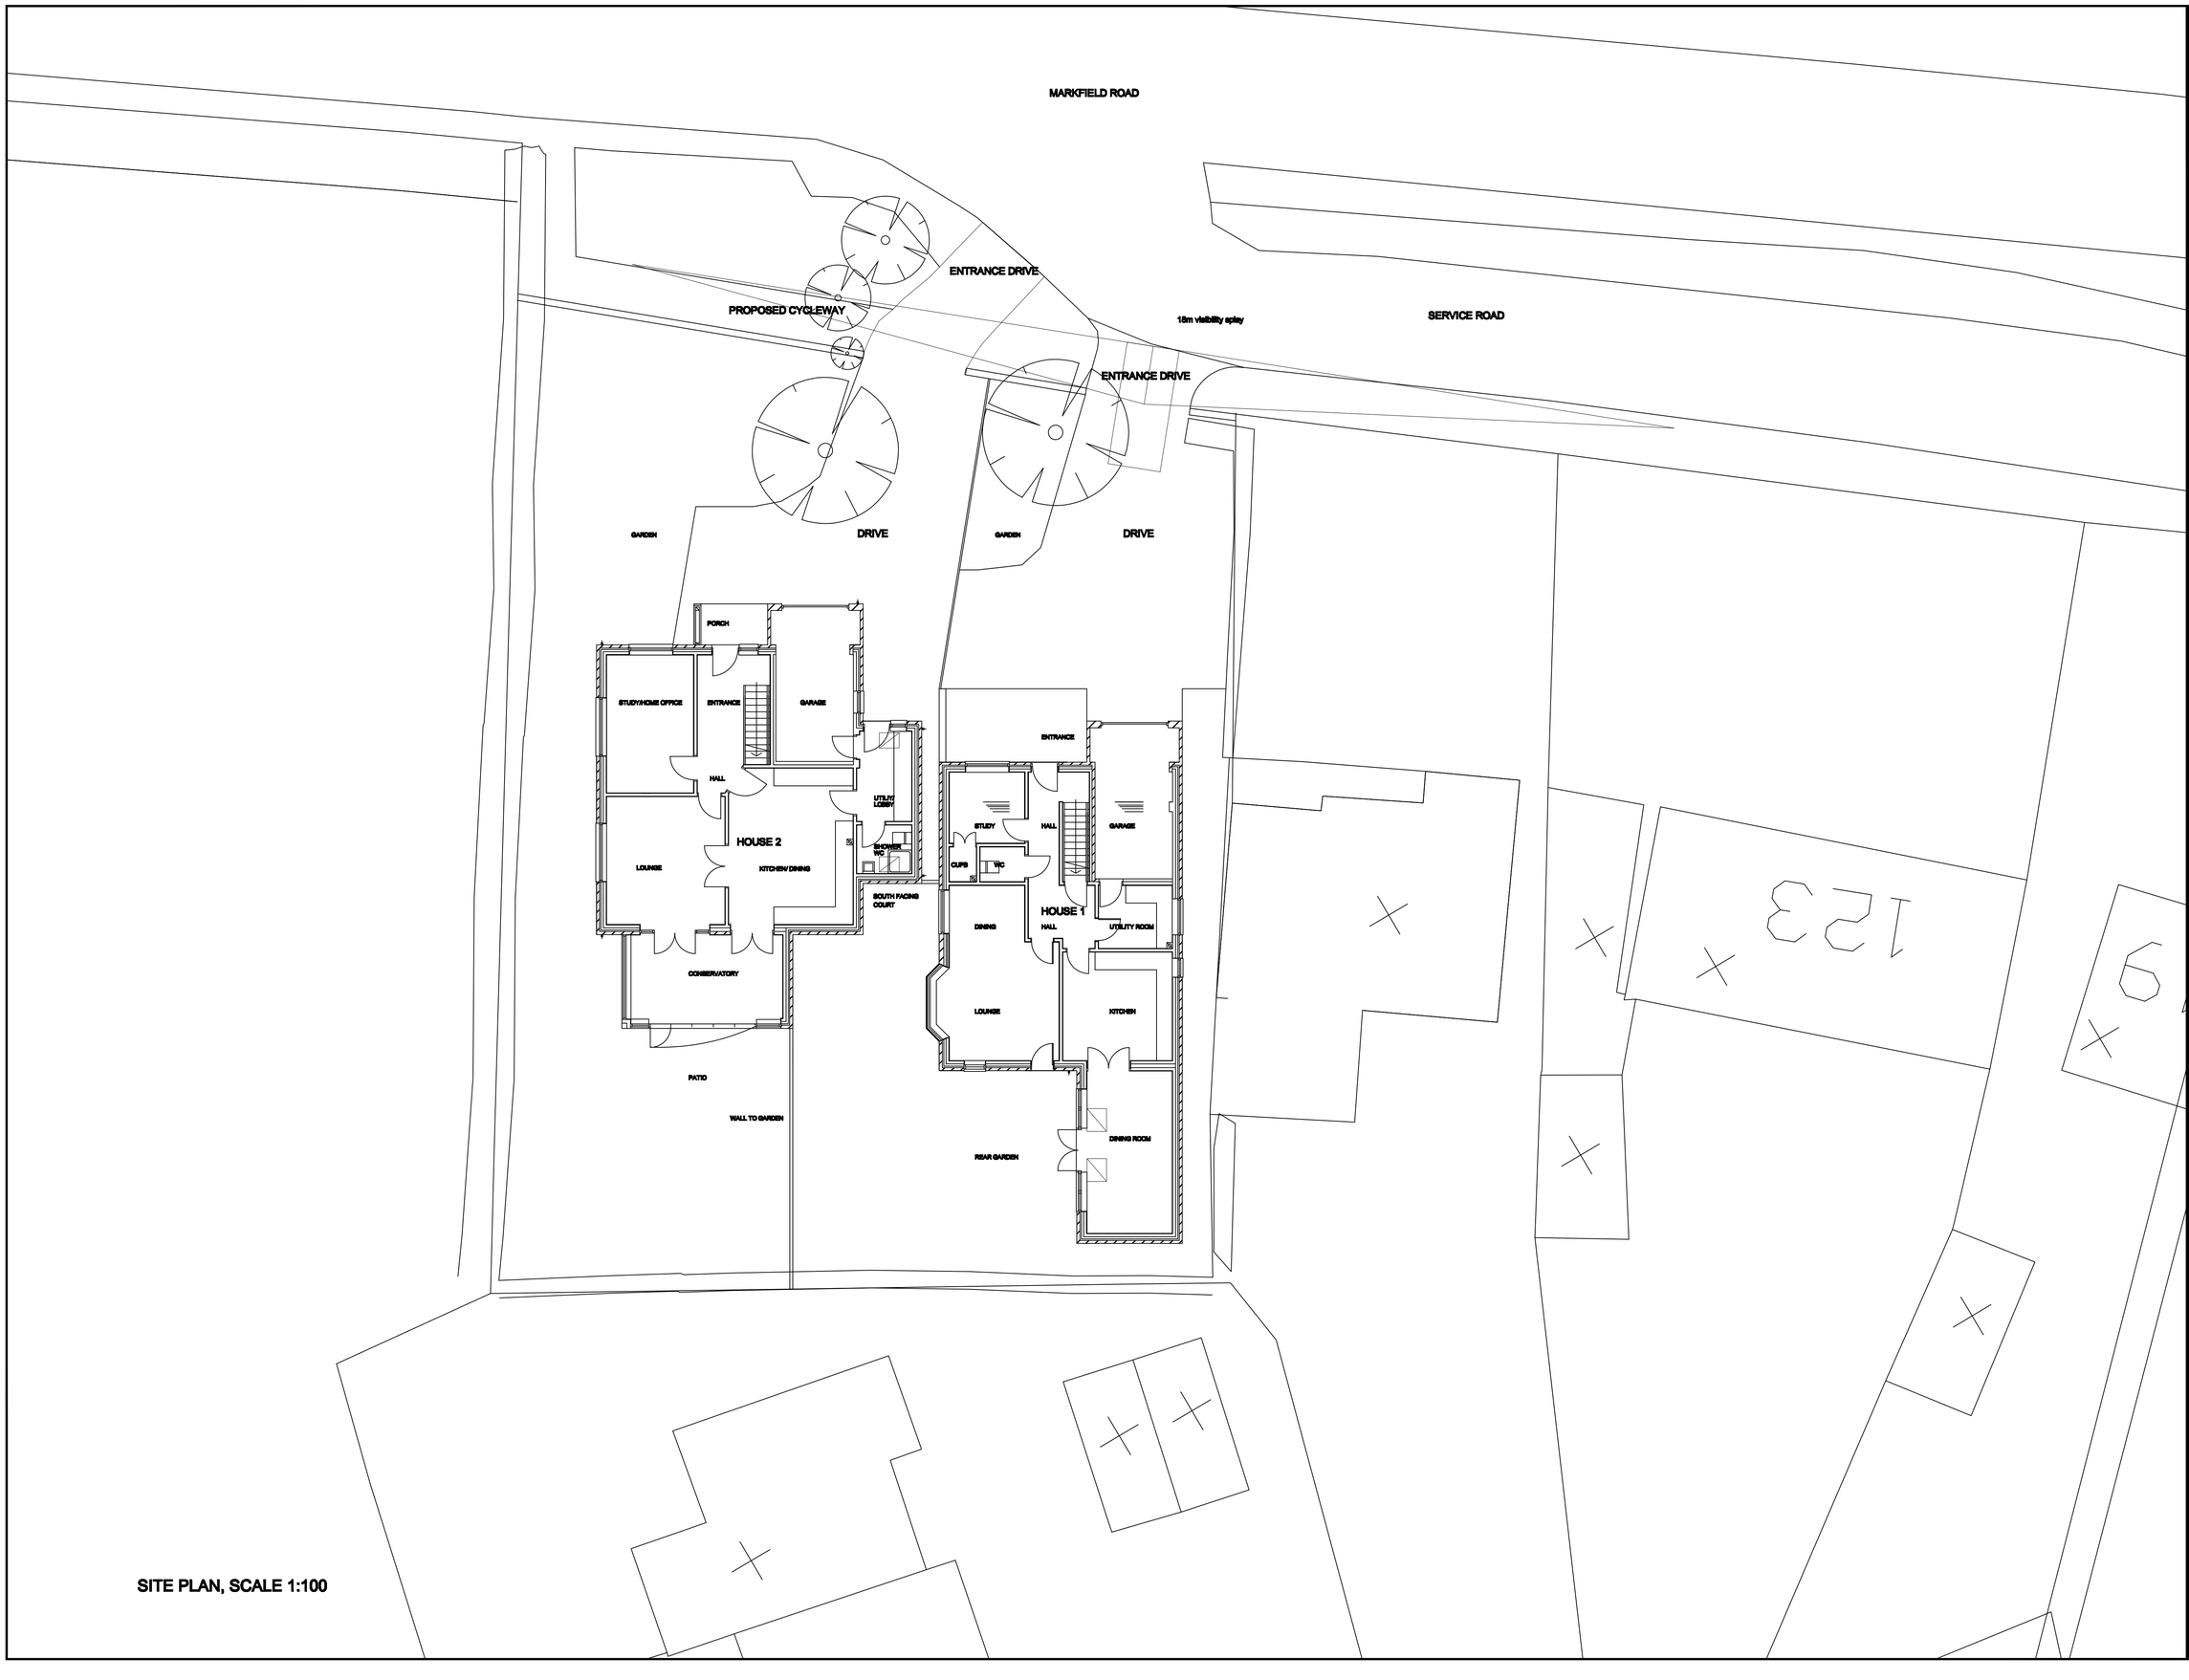


SITE PLAN, SCALE 1:100

COPYRIGHT NOTES

No deviation may be made from the details shown on this drawing without the prior written permission of the architects.
Any discrepancy found between this drawing and any other document should be referred immediately to the architects. IF IN DOUBT, ASK!
No dimensions to be scaled from this drawing.
This drawing is to be removed from currency immediately a revised version is issued.
All rights described in Chapter IV of the Copyright, Designs and Patents Act 1988, have been generally asserted.

NOTES

REVISIONS

A- Conservatory/ sun rooms and windows added RP 29-4-08
B- Buildings altered as meeting 2-7-08 RP 9-7-08
C- Roof to lobby altered as client diagram RP 18-7-08
D- Drawing renumbered, upgraded for planning application. RP 18-7-08
E- Car port removed, drive reorganised RP 5-11-08
F- Utility room and shower ammended RP 7-11-08
G- Garage integrated into House 2. Plans and elevations ammended RP 24-11-08

TANGENT ARCHITECTS LTD
CHARTERED ARCHITECTS
204, LONDON ROAD, LEICESTER
TEL: 0116 2852854 FAX: 2852856

CLIENT
CAWREY LTD
KIRBY GRANGE FARM, TAVERNER DRIVE, RATBY, LEICS.

TITLE
2 HOUSES AT 127, MARKFIELD ROAD, RATBY, LEICS.

DRAWING
PROPOSED SITE PLAN

DRWG NO AB11-1G

SCALE 1:100

DATE APRIL 2008