




FIRST FLOOR PLAN

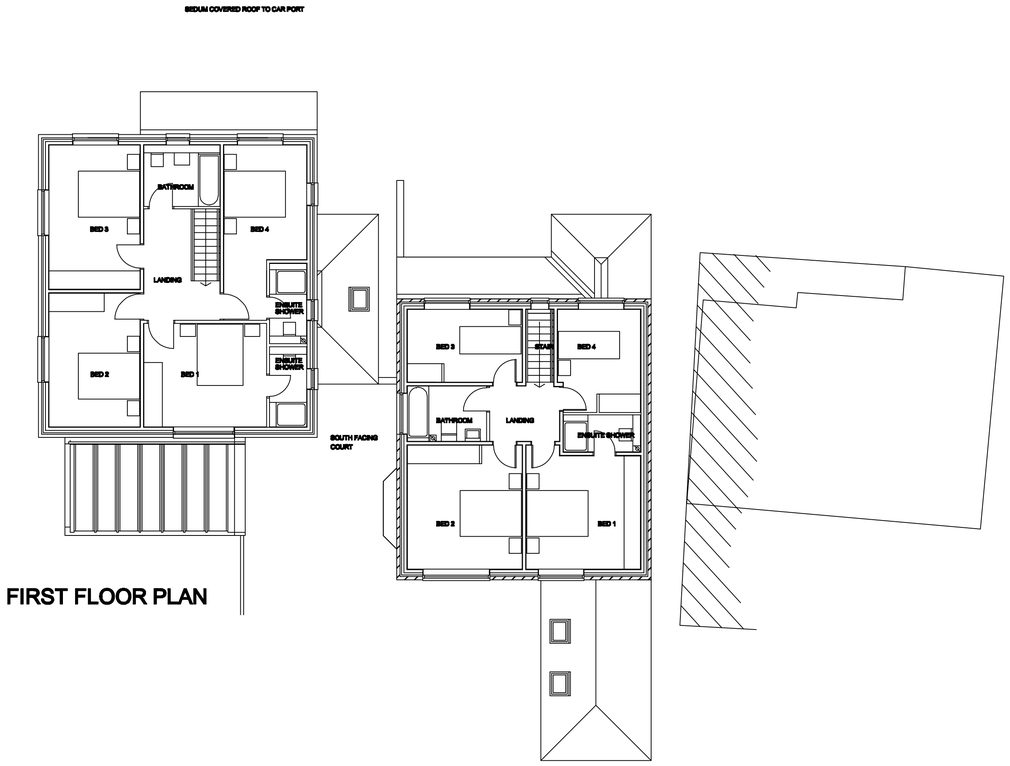


FRONT ELEVATION

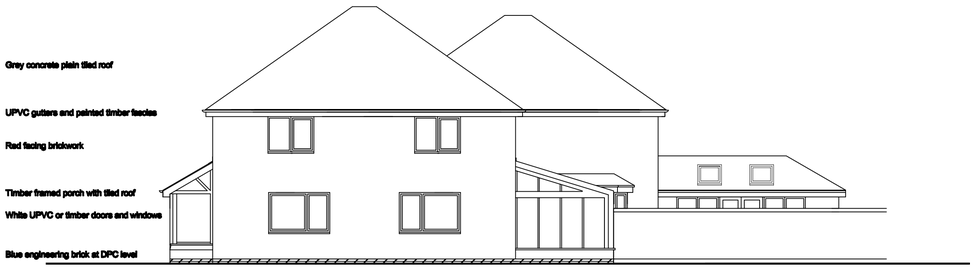


SIDE WEST ELEVATION

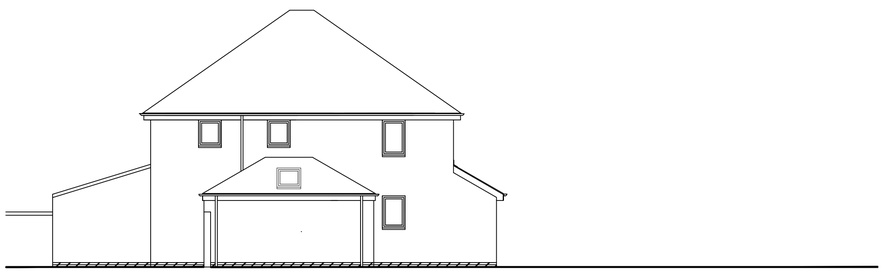

SIDE EAST ELEVATION - HOUSE 2

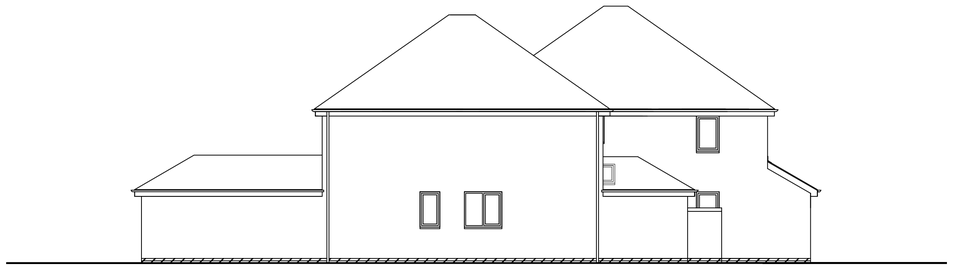

SIDE EAST ELEVATION - BOTH HOUSES

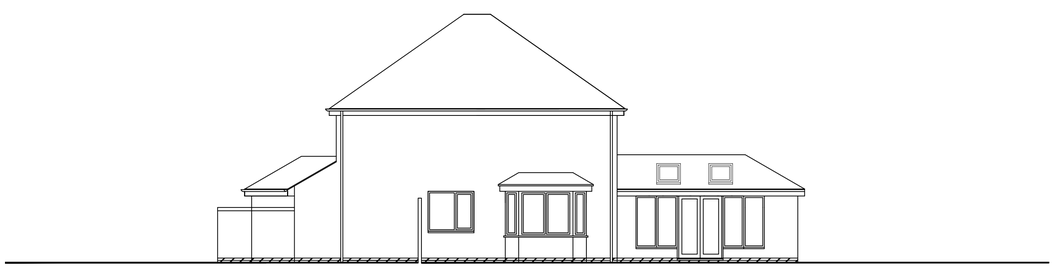

SIDE EAST ELEVATION - HOUSE 1



REAR ELEVATION

COPYRIGHT NOTES

No deviation may be made from the details shown on this drawing without the prior written permission of the architects.
Any discrepancy found between this drawing and any other document should be referred immediately to the architects. IF IN DOUBT, ASK!
No dimensions to be scaled from this drawing.
This drawing is to be removed from currency immediately a revised version is issued.
All rights described in Chapter IV of the Copyright, Designs and Patents Act 1988, have been generally asserted.

NOTES

REVISIONS

A- Elevations and conservatory sun rooms added; RP 30-4-08
B- Hipped roofs added, plans altered as client instructions; RP 13-6-08
C- Houses altered as client meeting: 2-7-08 RP 9-8-08
D- Drawing no. changed and upgraded. RP 23-9-08
E- Car port removed. Elevation added, elevations altered RP 6-11-08
F- Utility room and shower ammended front elevation altered RP 7-11-08
G- Garage incorporated into house 2 plans + elevations altered RP 25-11-08

TANGENT ARCHITECTS LTD
CHARTERED ARCHITECTS
204, LONDON ROAD, LEICESTER
TEL: 0116 2852854 FAX: 2852856

CLIENT
CAWREY LTD
KIRBY GRANGE FARM
TAVERNER DRIVE, RATBY

TITLE
2 NEW HOUSES, 127, MARKFIELD ROAD
RATBY, LEICESTERSHIRE

DRAWING
PLANS AND ELEVATIONS
KIRBY GRANGE FARM

DRWG NO AB11-2G

SCALE 1:100

DATE APRIL 2008