

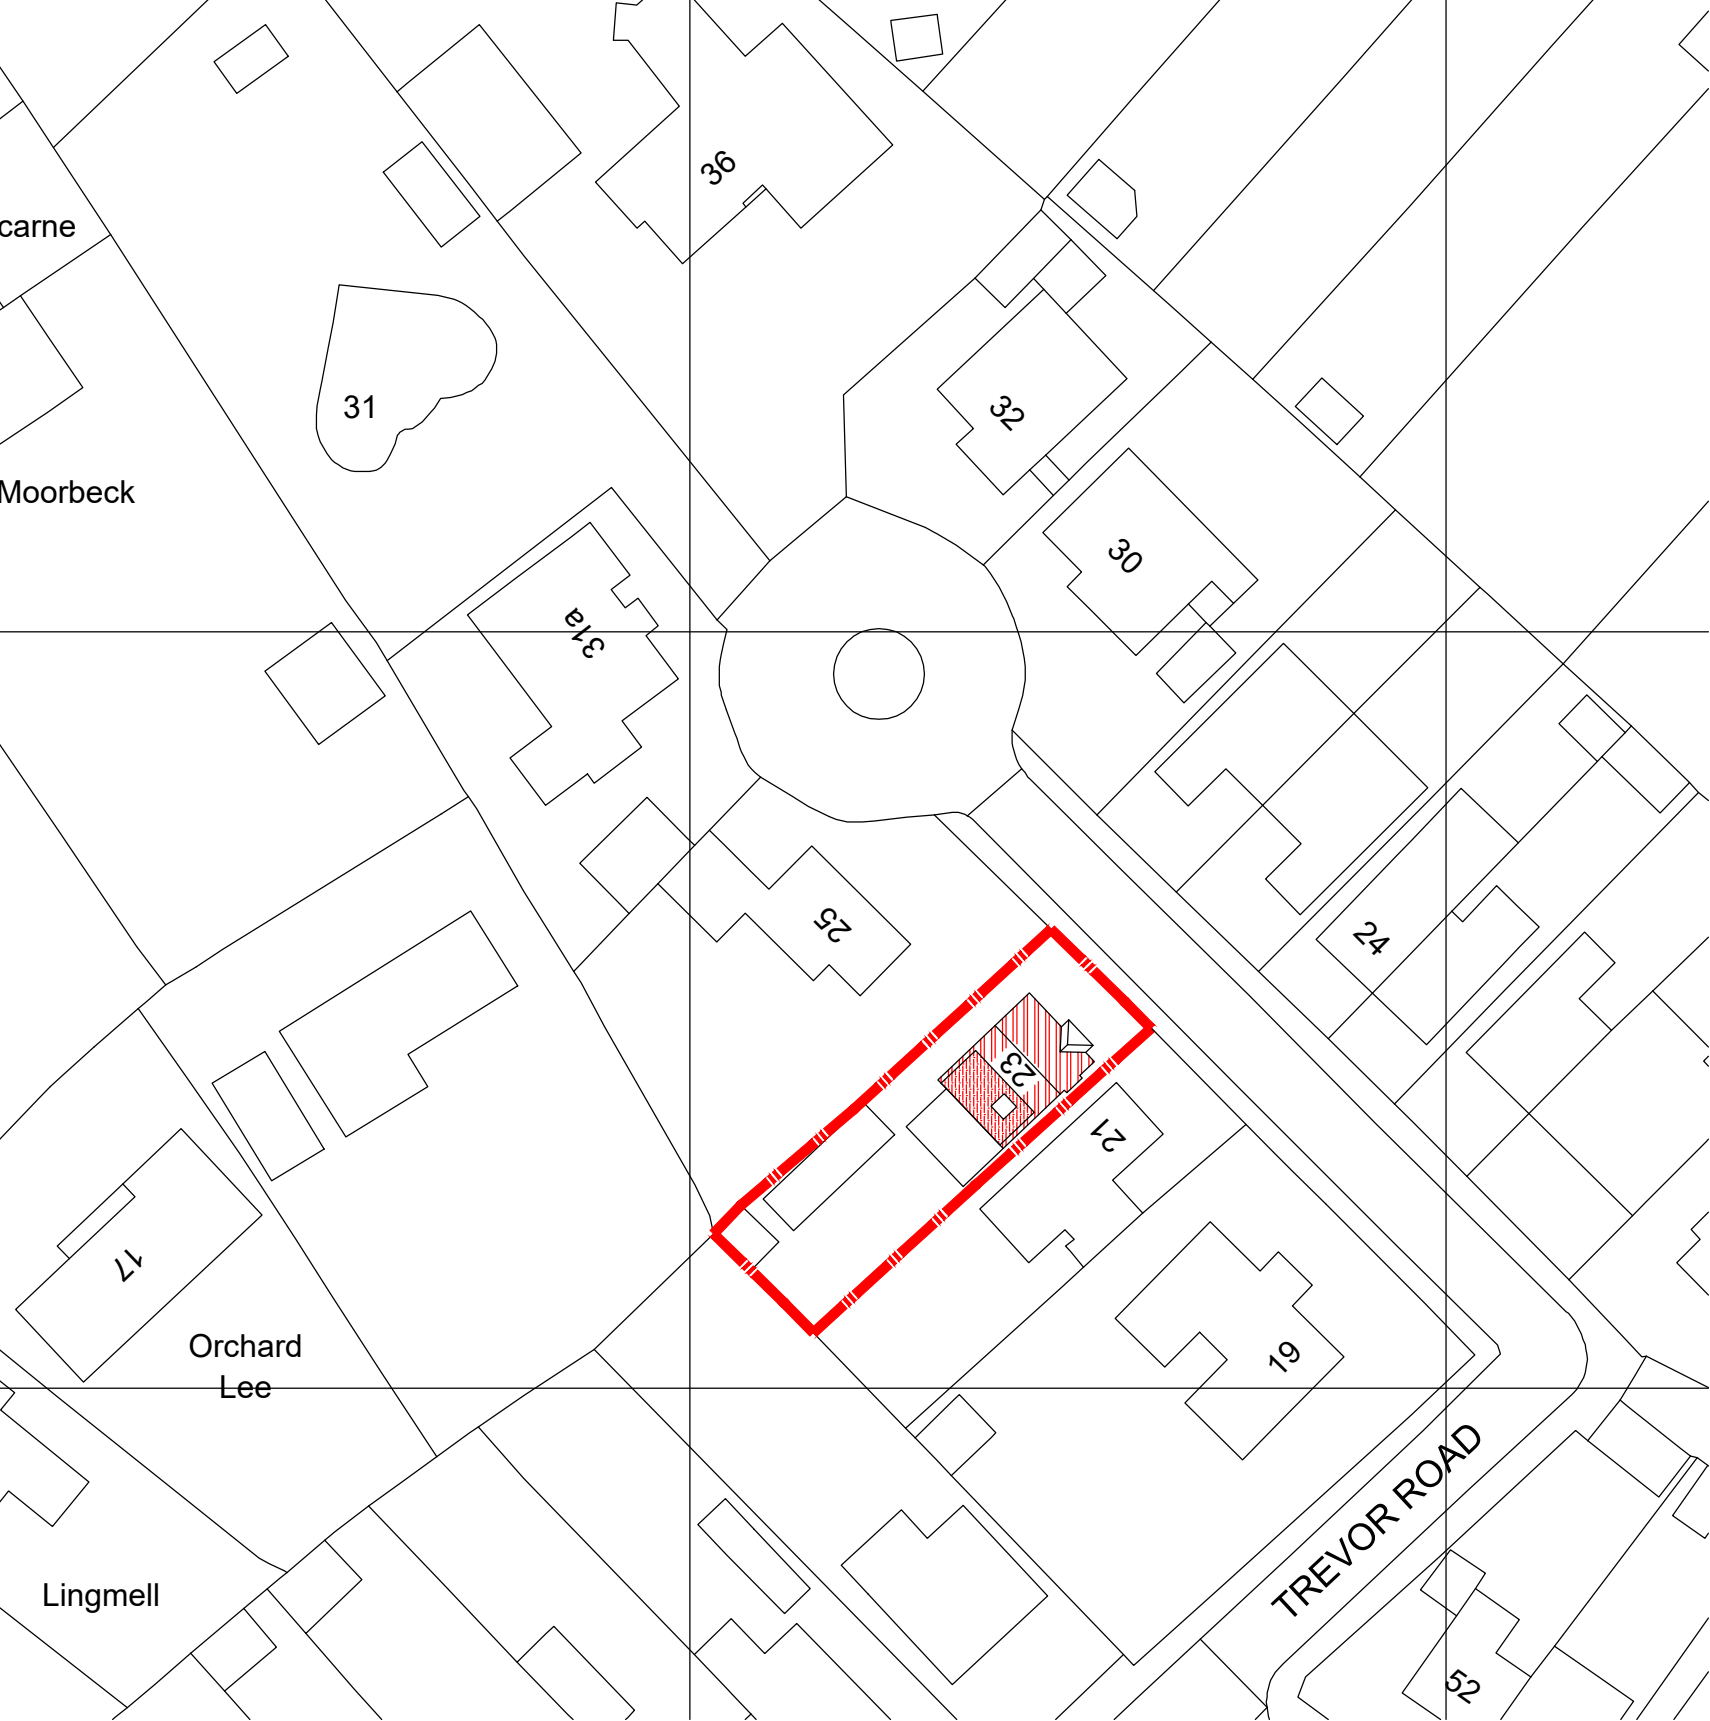
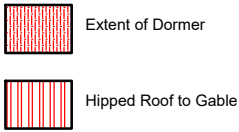


Drawings are for L.A. approval only and do not constitute construction drawings.
All dimensions to be checked on site before works commence. Agent to be advised of any discrepancies.

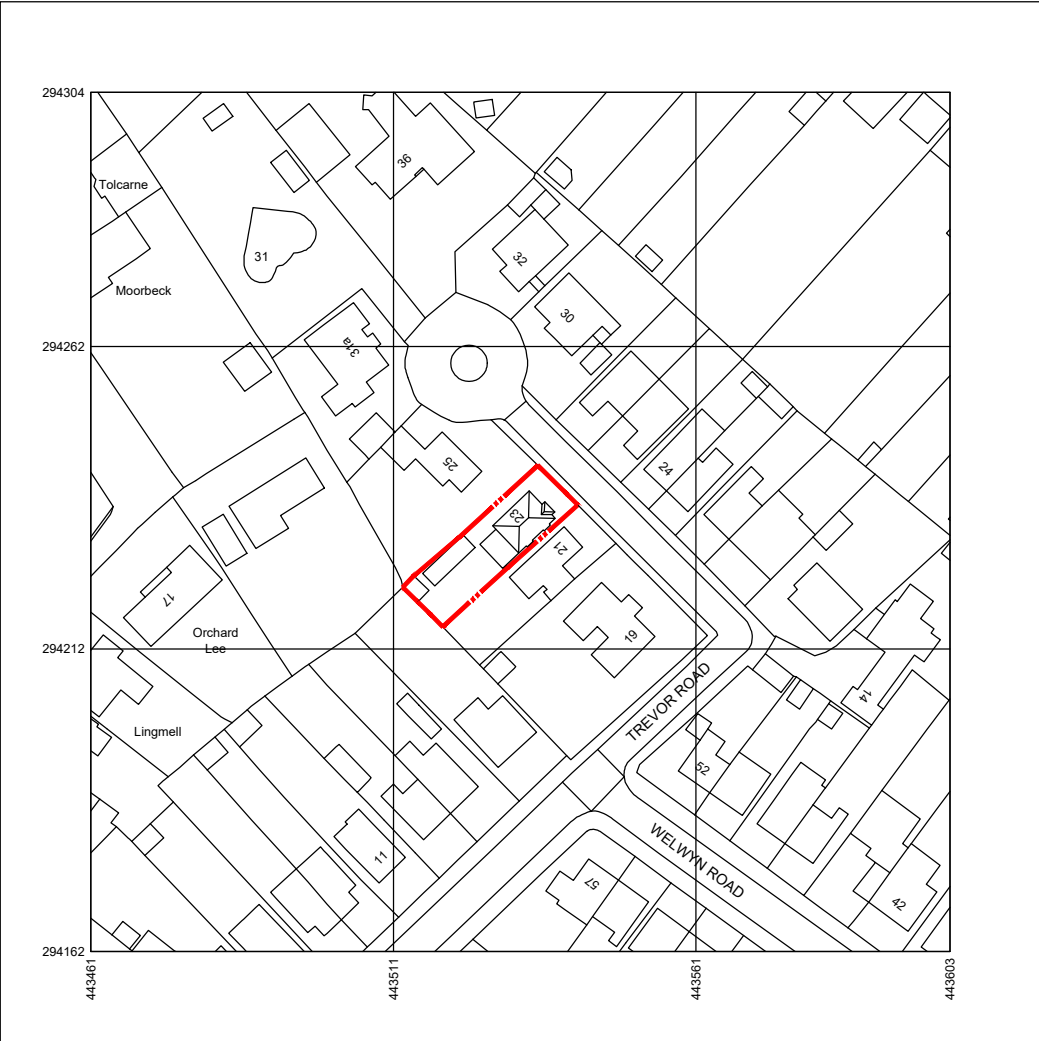

1:500 Location Plan

Site Location Plan

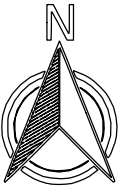

Produced on 29 September 2023 from the Ordnance Survey National Geographic Database and incorporating surveyed revision available at this date.
This map shows the area bounded by 443461 294162,443603 294162,443603 294304,443461 294304,443461 294162
Crown copyright and database rights 2023 OS 100054135. Supplied by copla ltd trading as UKPlanningMaps.com a licensed Ordnance Survey partner (OS 100054135).
Data licence expires 29 September 2024. Unique plan reference: v2el/1007847/1359540



1:1250 Site Location Plan



Revision Notes:	
-	
Client:	
Mr and Mrs Smith	
Project:	
23 Trevor Road, Hinckley. LE10 1JD.	
Drawing Title:	
Site Location Plan	
Drawing Number:	Revision:
Smith-002	-
Scale:	Date:
1:1250:500@A3	September 2023
Drawn By:	Checked By:
lgb	lgb