




Ordnance Survey, (c) Crown Copyright 2026. All rights reserved. Licence number 100022432

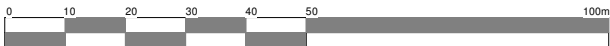

Client Mr Reynolds				HAYWARD architects	
Project Proposed development Rear of 16 Equity Rd East Earl Shilton	Scale 1:1250	Sheet A4	Job No. 25/120		
	Date Jan 2026		Drawing No. 01a		
Drawing Location plan	Author ZLM	Checked by LJW	19 Station Road Hinckley Leicestershire LE10 1AW		
THE COPYRIGHT OF THIS DRAWING IS VESTED IN HAYWARD ARCHITECTS LTD. REPRODUCTION IN ANY FORM, EITHER IN WHOLE OR IN PART IS FORBIDDEN WITHOUT THE PRIOR WRITTEN PERMISSION OF THE COPYRIGHT HOLDER. DO NOT SCALE FROM DRAWINGS AND ONLY FIGURED DIMENSIONS ARE TO BE USED			Tel: 01455 635 665 www.haywardarchitects.co.uk		
			Drawing Status PLANNING		