



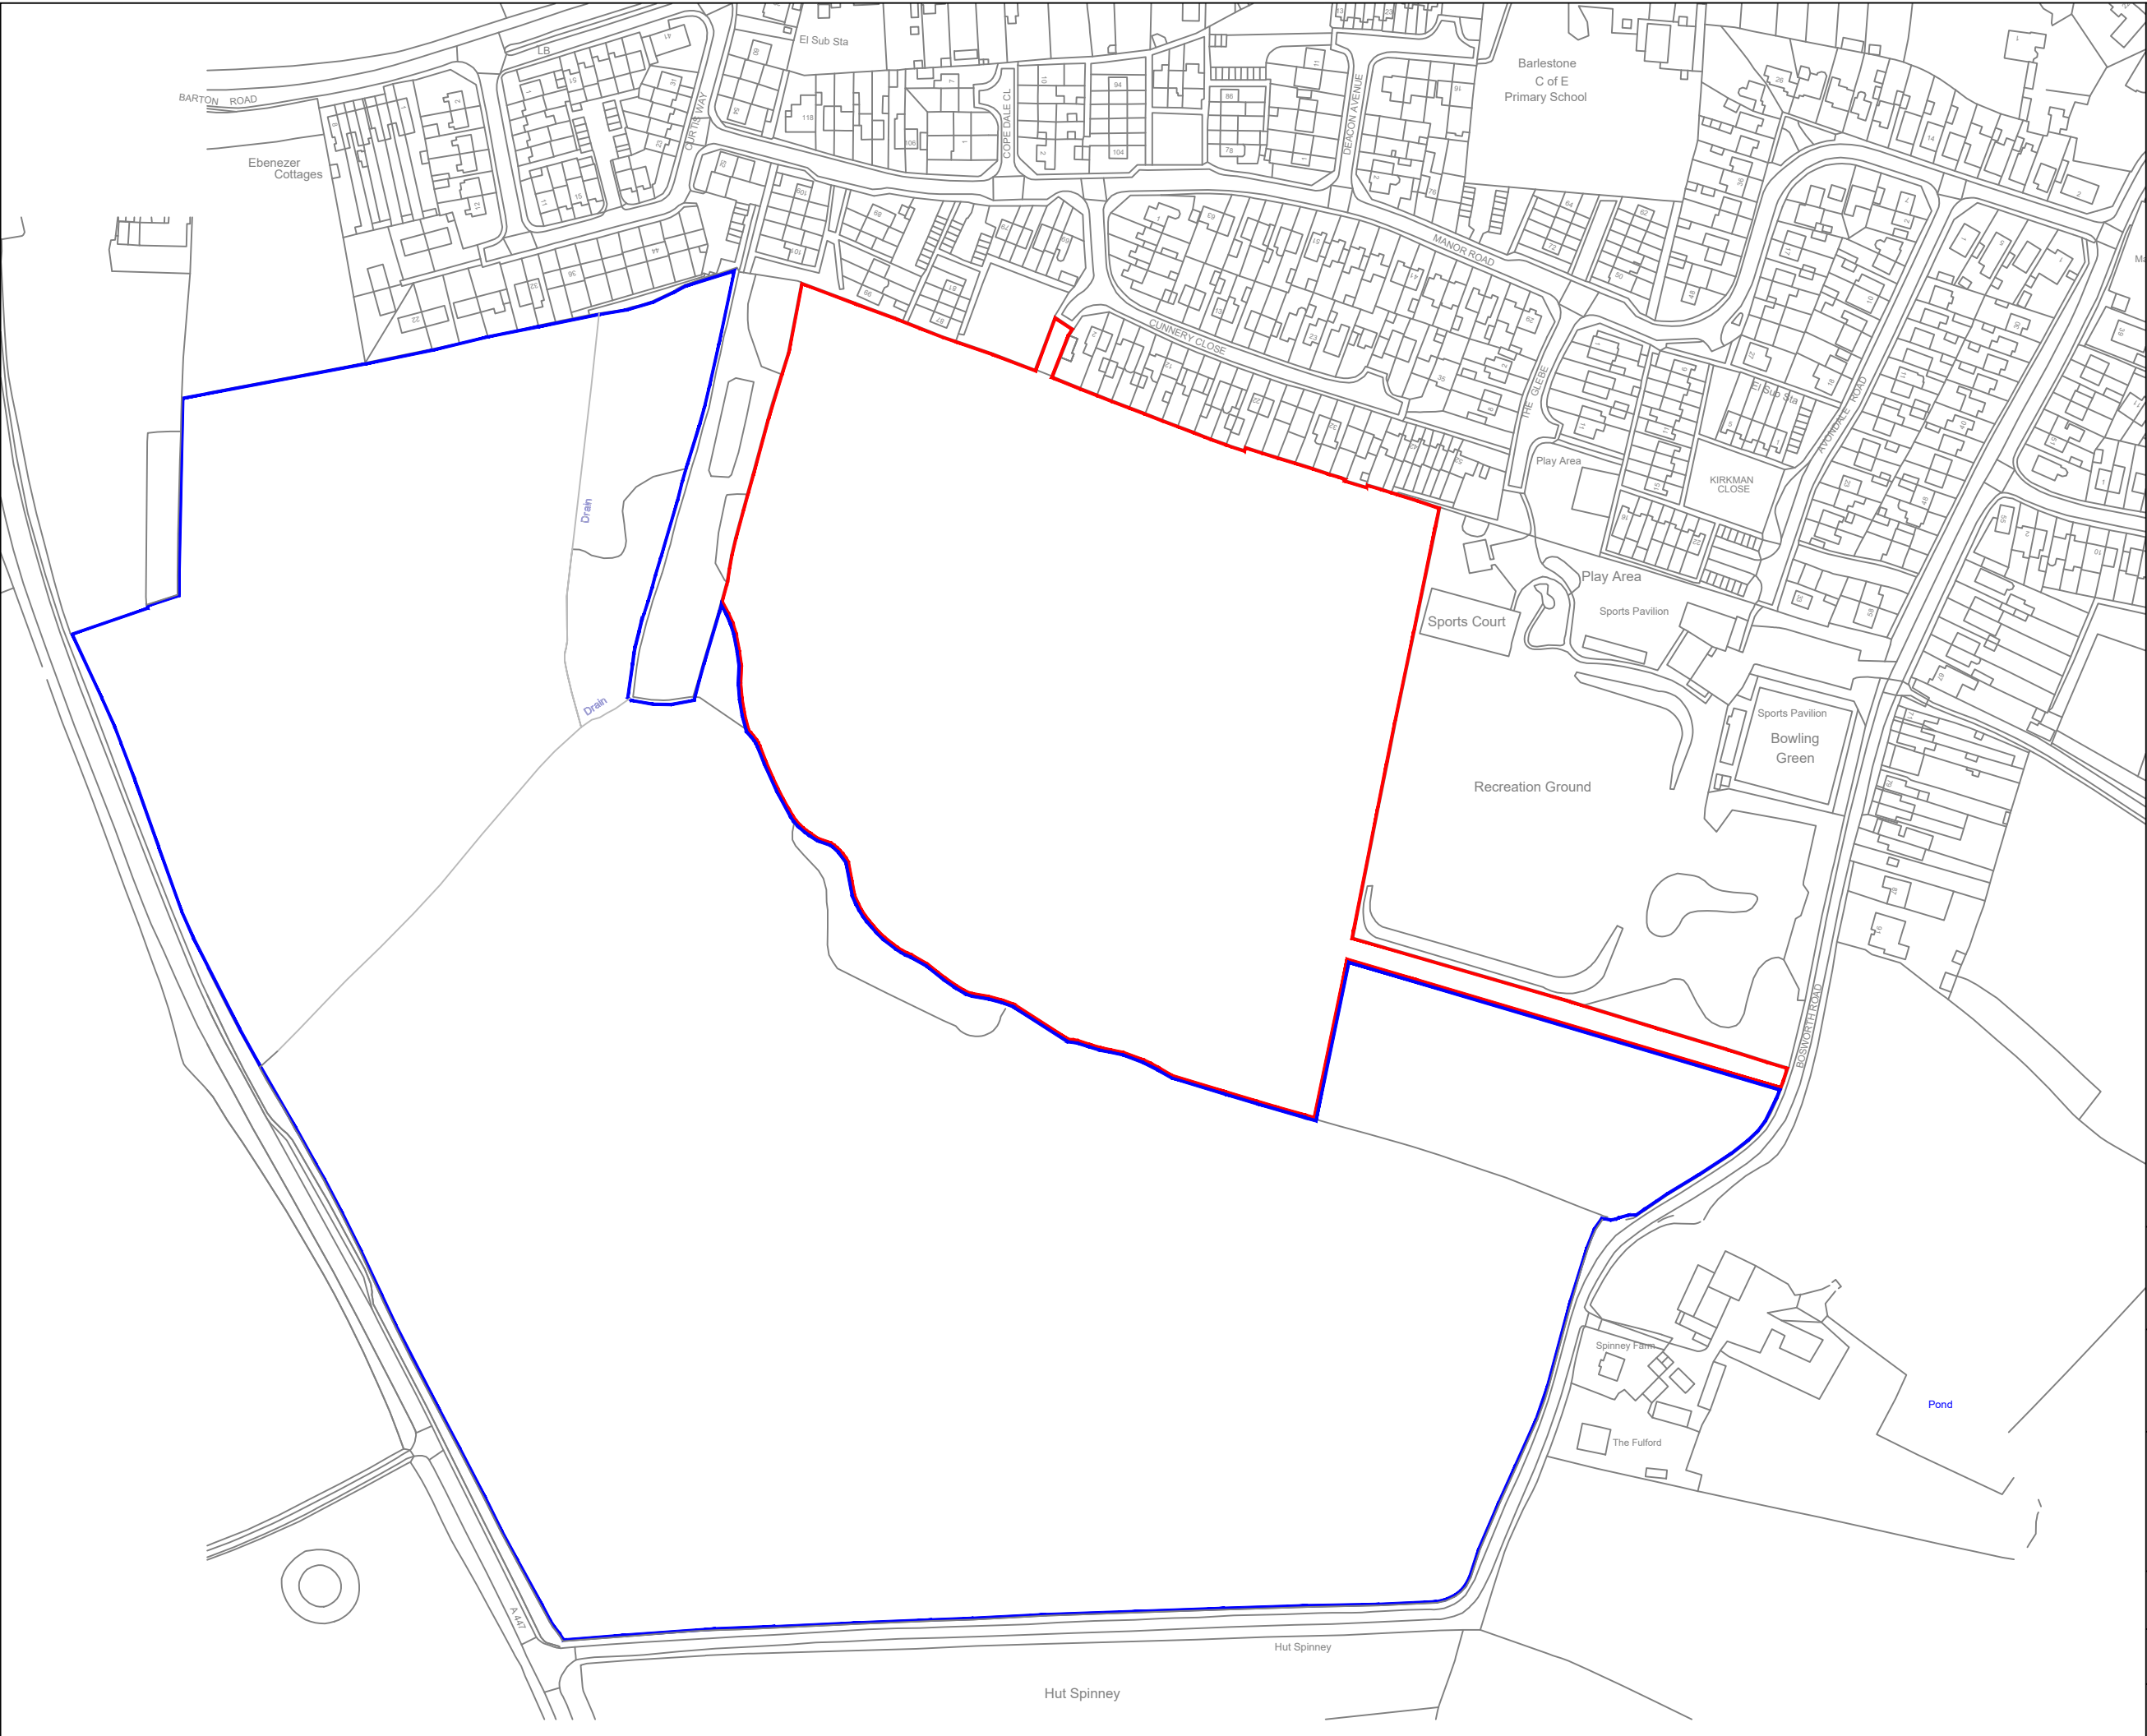

This drawing is the property of Gladman Developments Ltd and is issued on the condition it is not reproduced, retained or disclosed to any unauthorised person, either wholly or in part without written consent of Gladman Developments Ltd.

Ordnance Survey, (c) Crown Copyright 2019. All rights reserved.
Licence number: AC0000852951

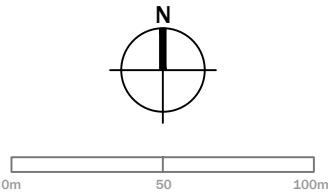

- Site Boundary
- Additional land under applicant's control

Project		
Land off Cunliffe Close, Barlestone		
Title		
Site Location Plan		
GLADMAN Gladman House, Alexandria Way, Congleton Business Park, Congleton CW12 1LB Tel: 01260 288800 www.gladman.co.uk		
Drawn By	Checked by	Publish Date
HB	CT	March 2026
Scale(s)		
1:2,500 @ A3		
Project no.	Drawing no.	Revision
2020-007	2020-007-101	A