


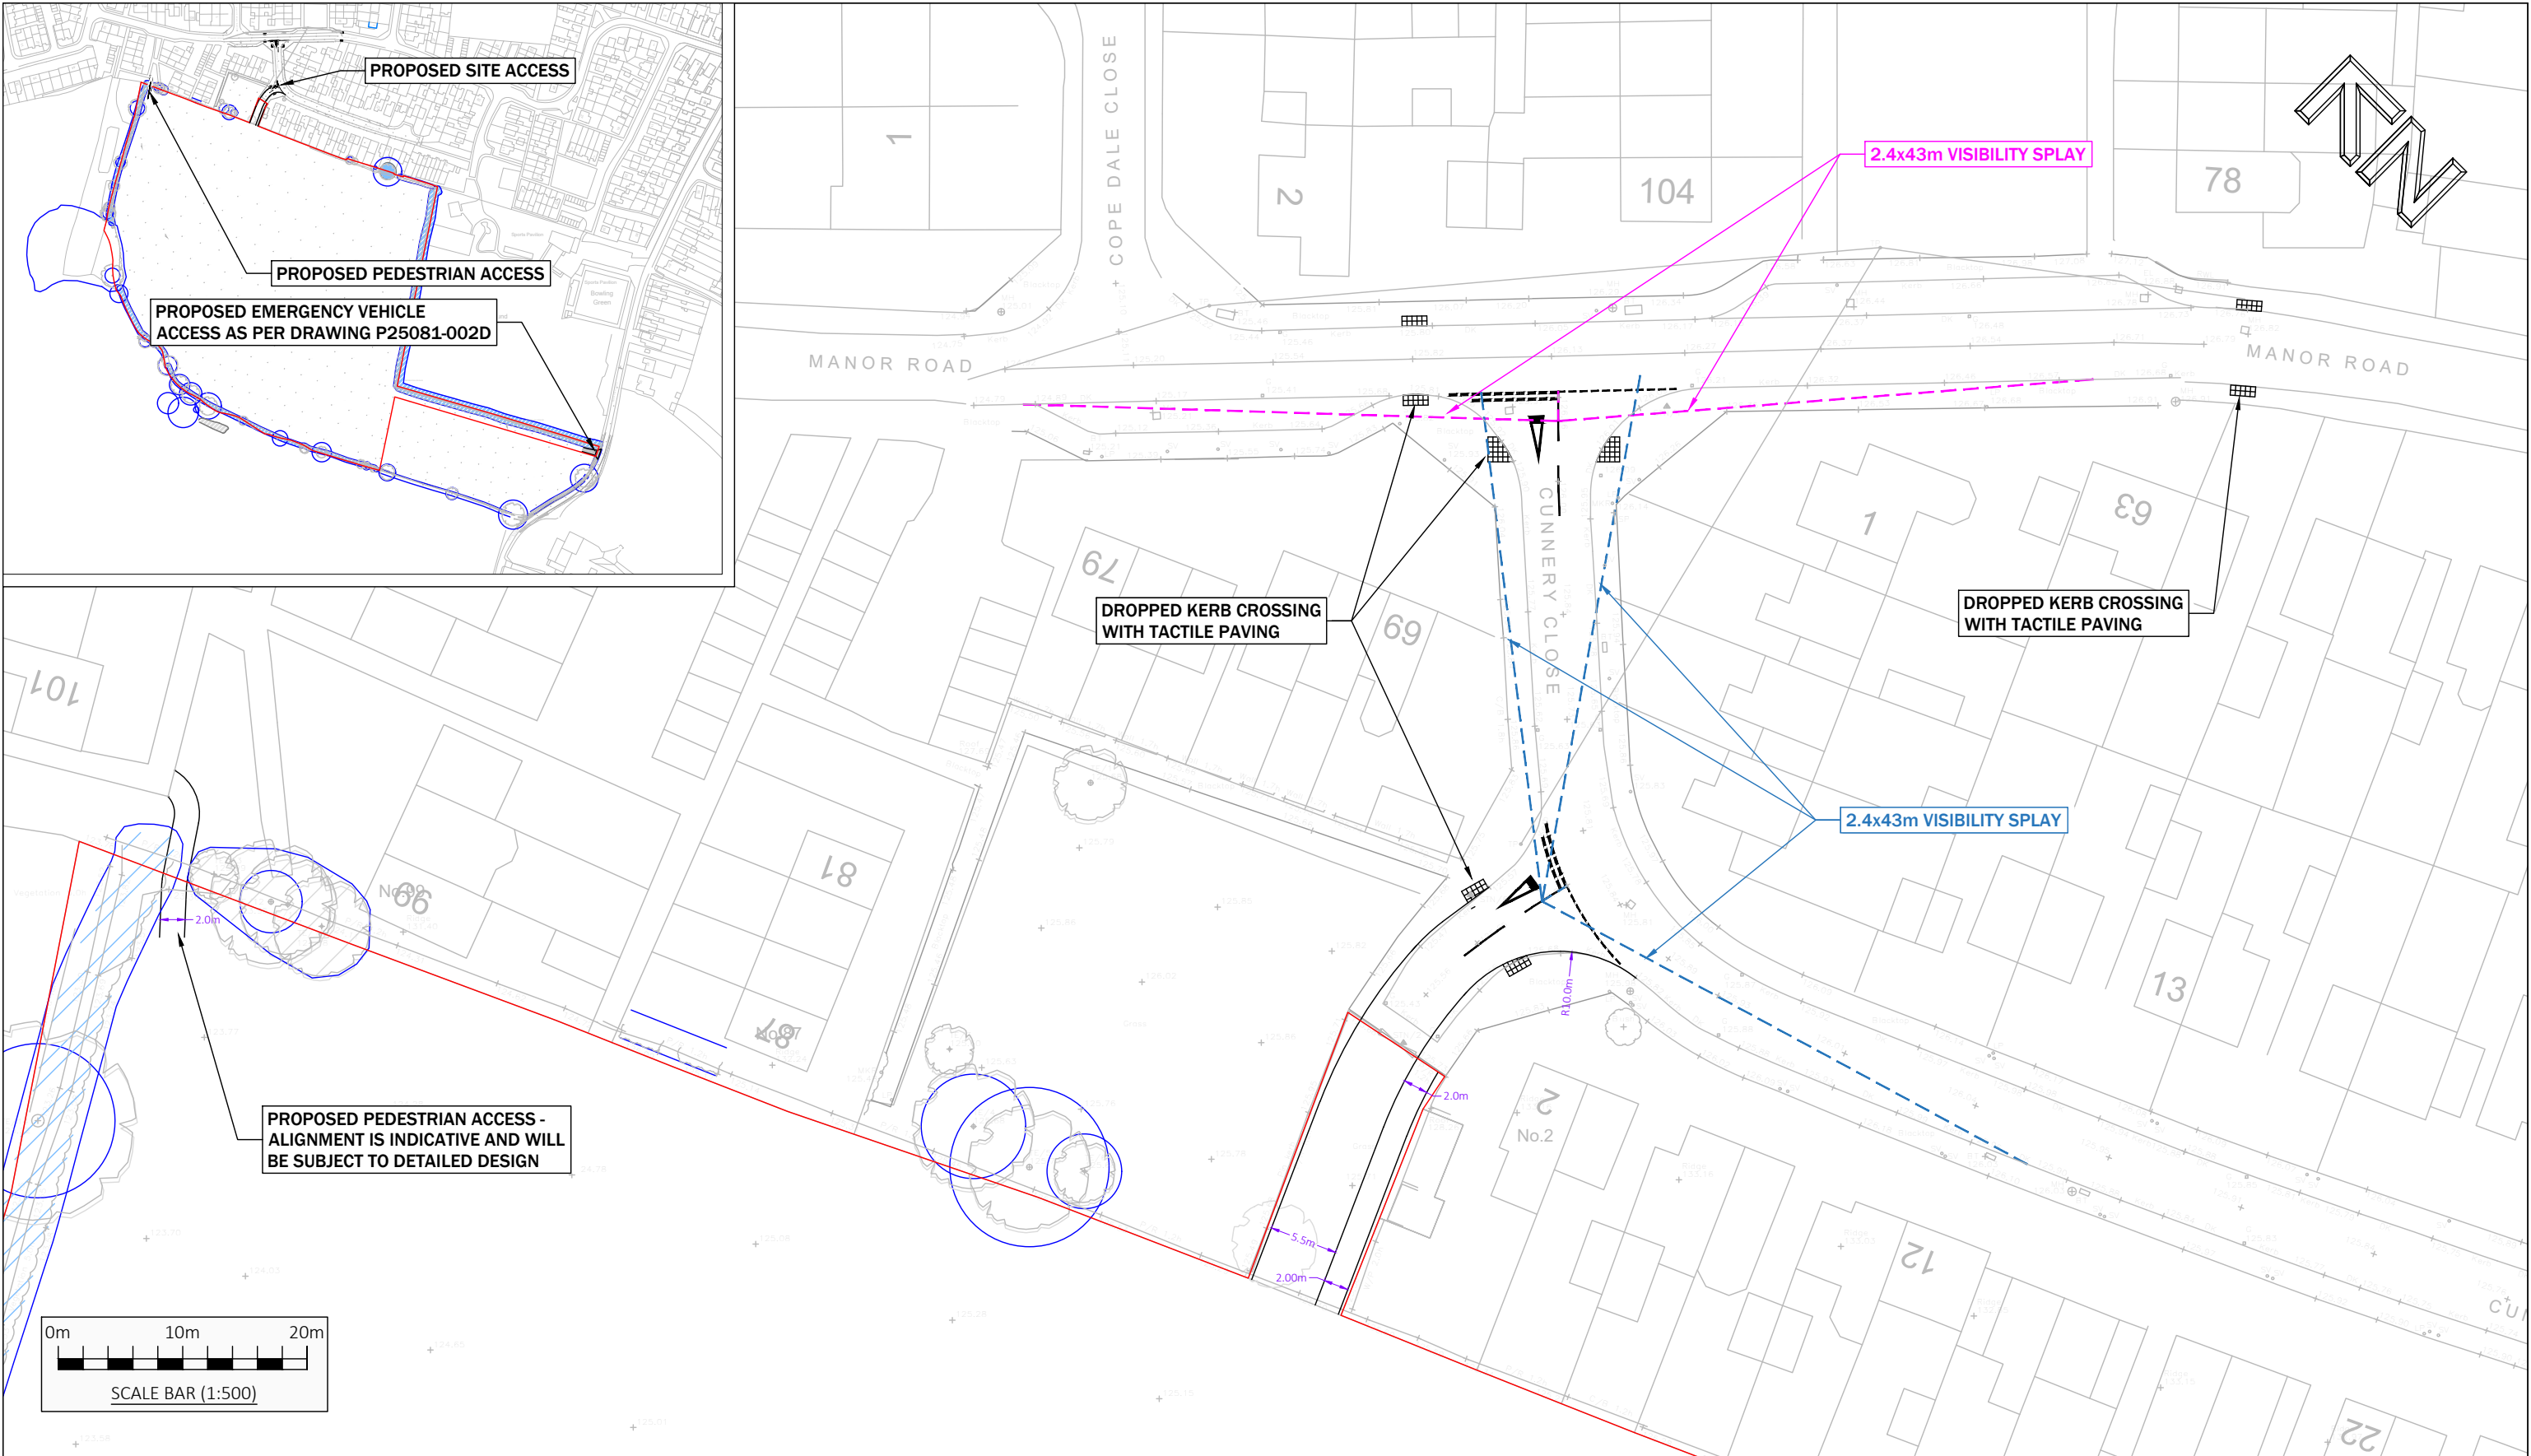

 9 Hurricane Court Liverpool International Business Park Estuary Boulevard Liverpool L24 8RL www.primetp.co.uk 0151 728 1860	G F E D 06/03/26 05/03/26 03/03/26 01/03/26 RO RO RO RO	MINOR AMENDMENT MINOR AMENDMENT VARIOUS AMENDMENTS RED LINE UPDATED		Project CUNNERY CLOSE, BARLESTONE, LEICESTERSHIRE		Drawn by VB/RO	Issue date 15 OCT 2025	
	Rev	Date	By	Revision notes	Scale(s) 1:500 @ A3			
	Status				Title			Drawing No P25081-001G
	INFORMATION				PROPOSED ACCESS STRATEGY			