


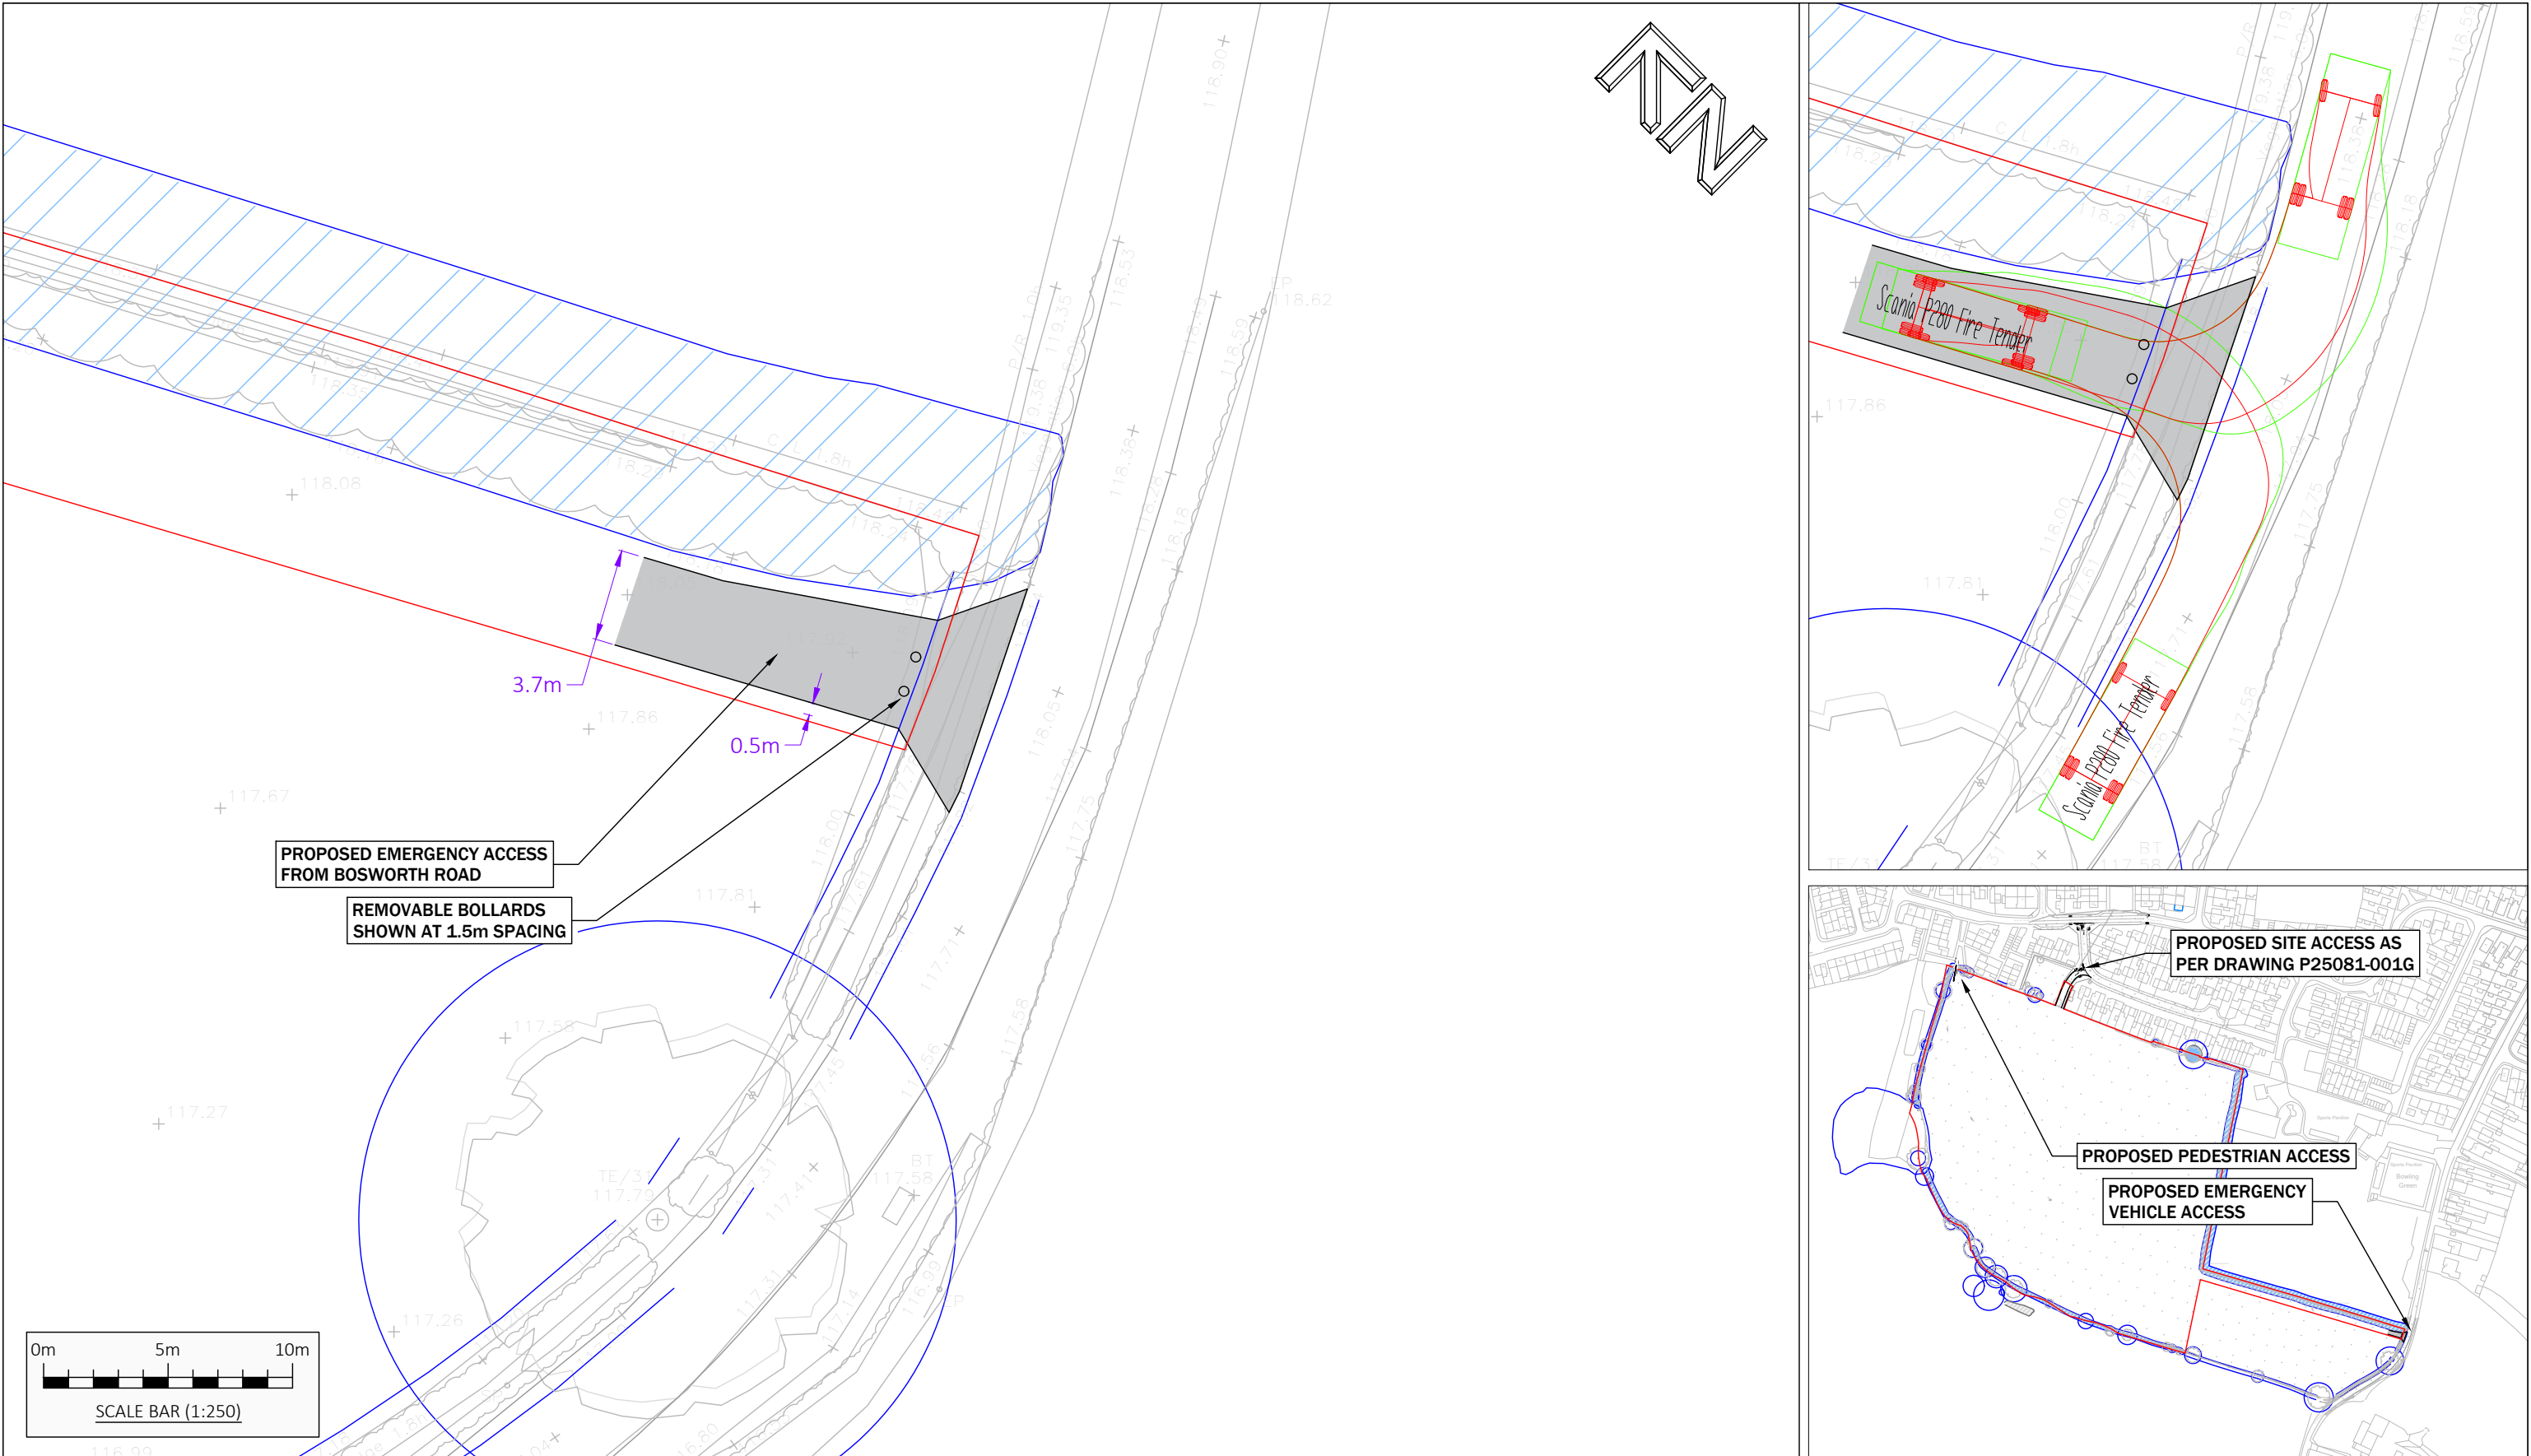

 9 Hurricane Court Liverpool International Business Park Estuary Boulevard Liverpool L24 8RL www.primetp.co.uk 0151 728 1860	D	06/03/26	RO	MINOR AMENDMENT	Project	CUNNERY CLOSE, BARLESTONE, LEICESTERSHIRE	Drawn by	Issue date
	C	05/03/26	RO	MINOR AMENDMENT			RO	19 JAN 2026
	B	01/03/26	RO	RED LINE UPDATED				
	A	25/02/26	RO	VARIOUS AMENDMENTS				
	Rev	Date	By	Revision notes			Scale(s)	1:250 @ A3
Status				INFORMATION	Title	PROPOSED EMERGENCY ACCESS	Drawing No	P25081-002D