


Scale Bar
0 5 10 15 20m
SCALE 1:250

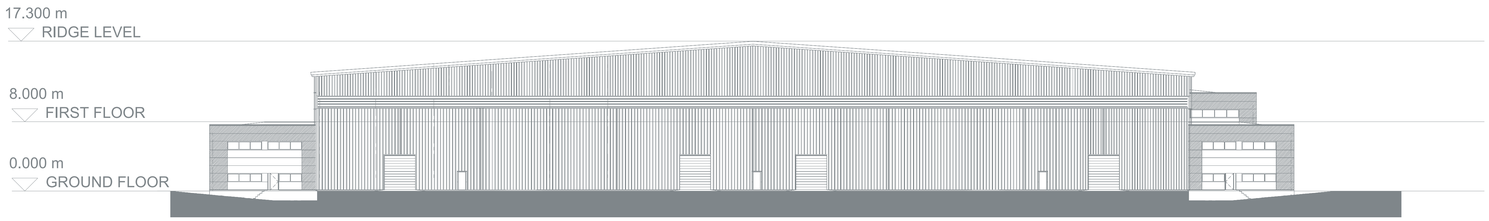


ELEVATION 4
1:250

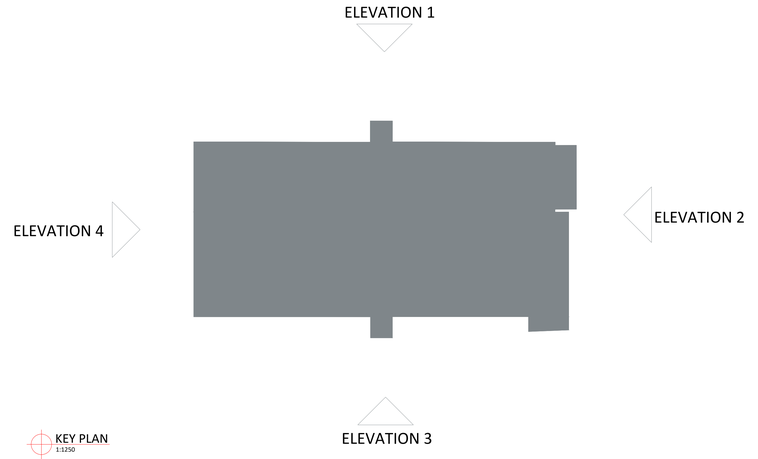


KEY PLAN
1:1250

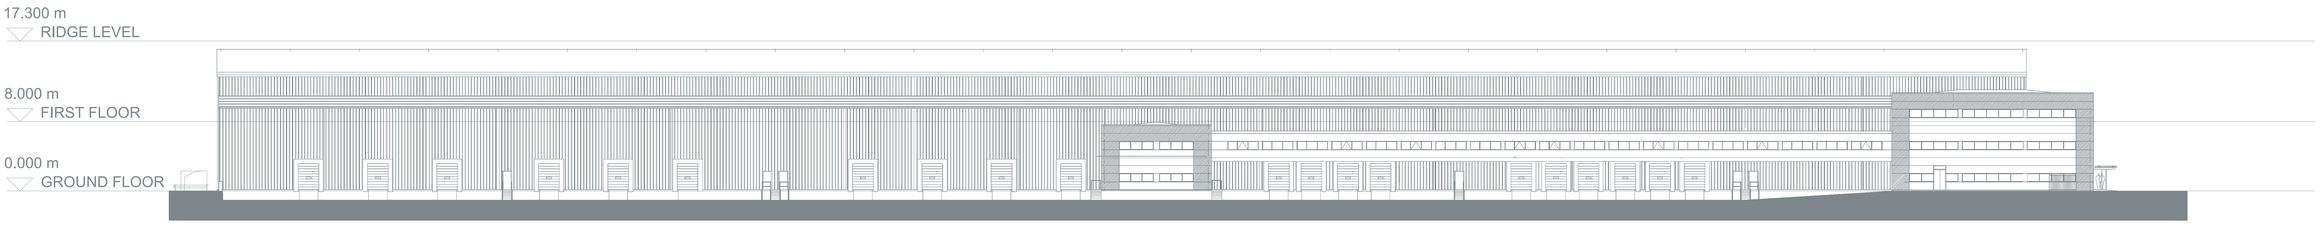

ELEVATION 3
1:250

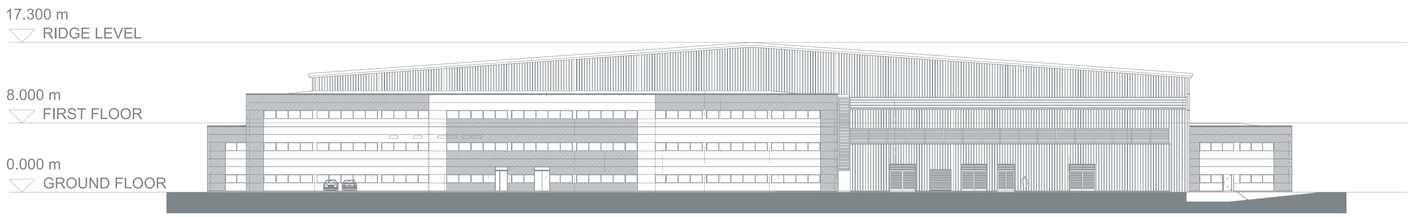

ELEVATION 2
1:250

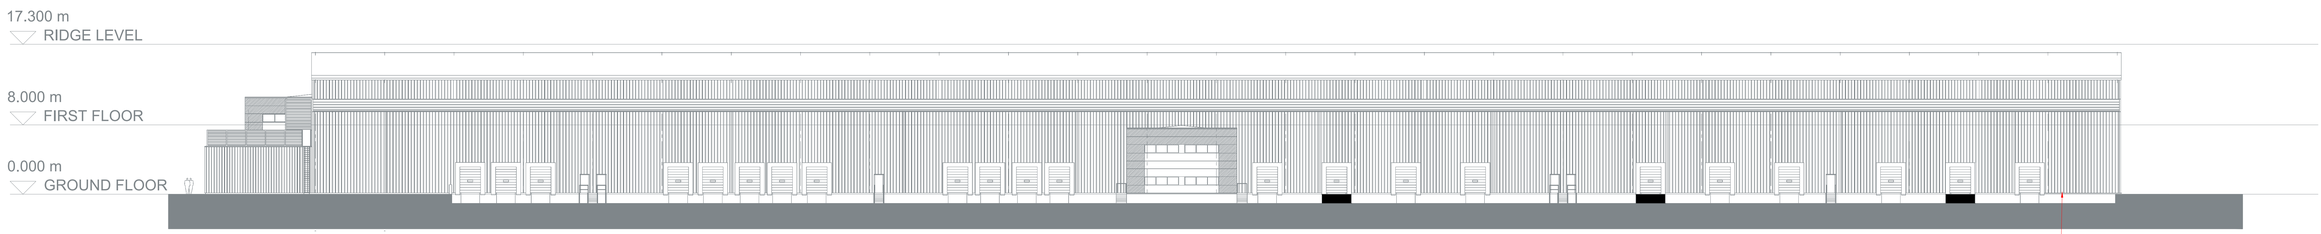

ELEVATION 1
1:250

Scale this drawing for planning purposes only
Ashton Smith to be notified of discrepancies in figured dimensions
Contractors must check all dimensions from site
This drawing is copyright and is for use on this site only
This drawing is to be used solely for information as entitled
For other information refer to the latest revision of any cross referenced drawing

LOCATION PLAN:

NOTES:

REV	DATE	DESCRIPTION	DRAWN BY	CHECK BY
P03	11/02/2026	DRAWINGS UPDATED FOLLOWING COMMENTS FROM PLANNING CONSULTANT	CB	KN
P02	11/02/2026	DRAWINGS UPDATED FOLLOWING COMMENTS FROM DESIGN TEAM	CB	KN
P01	11/02/2026	INITIAL ISSUE	CB	KN

REVISIONS

PROJECT TITLE
SITE ALTERATIONS
INTERLINK WAY E
BARDON HILL, COALVILLE LE67 1PD

DRAWING TITLE
Existing Elevations

RIBA STAGE	STATUS	DRAWN BY	CHECKED BY
N/A	PLANNING	CB	KN

SHEET	SCALE	DATE	SUITABILITY	REVISION
A0	1 : 250	11/02/2026	S3	P03

DRAWING NO.
25122 - ASA - 00 - WH ZZ - D - A - 0004 _ (S3 - P03)

CLIENT
LYSANDER

AshtonSmith
Beyond Design
Ashton Smith, Belvedere House, 2 Victoria Avenue, Harrogate, North Yorkshire, HG1 1EL
Tel: 01423 523882 Fax: 01423 565104
www.ashtonsmith.co.uk

JOB NO.
25122