



Indicative North

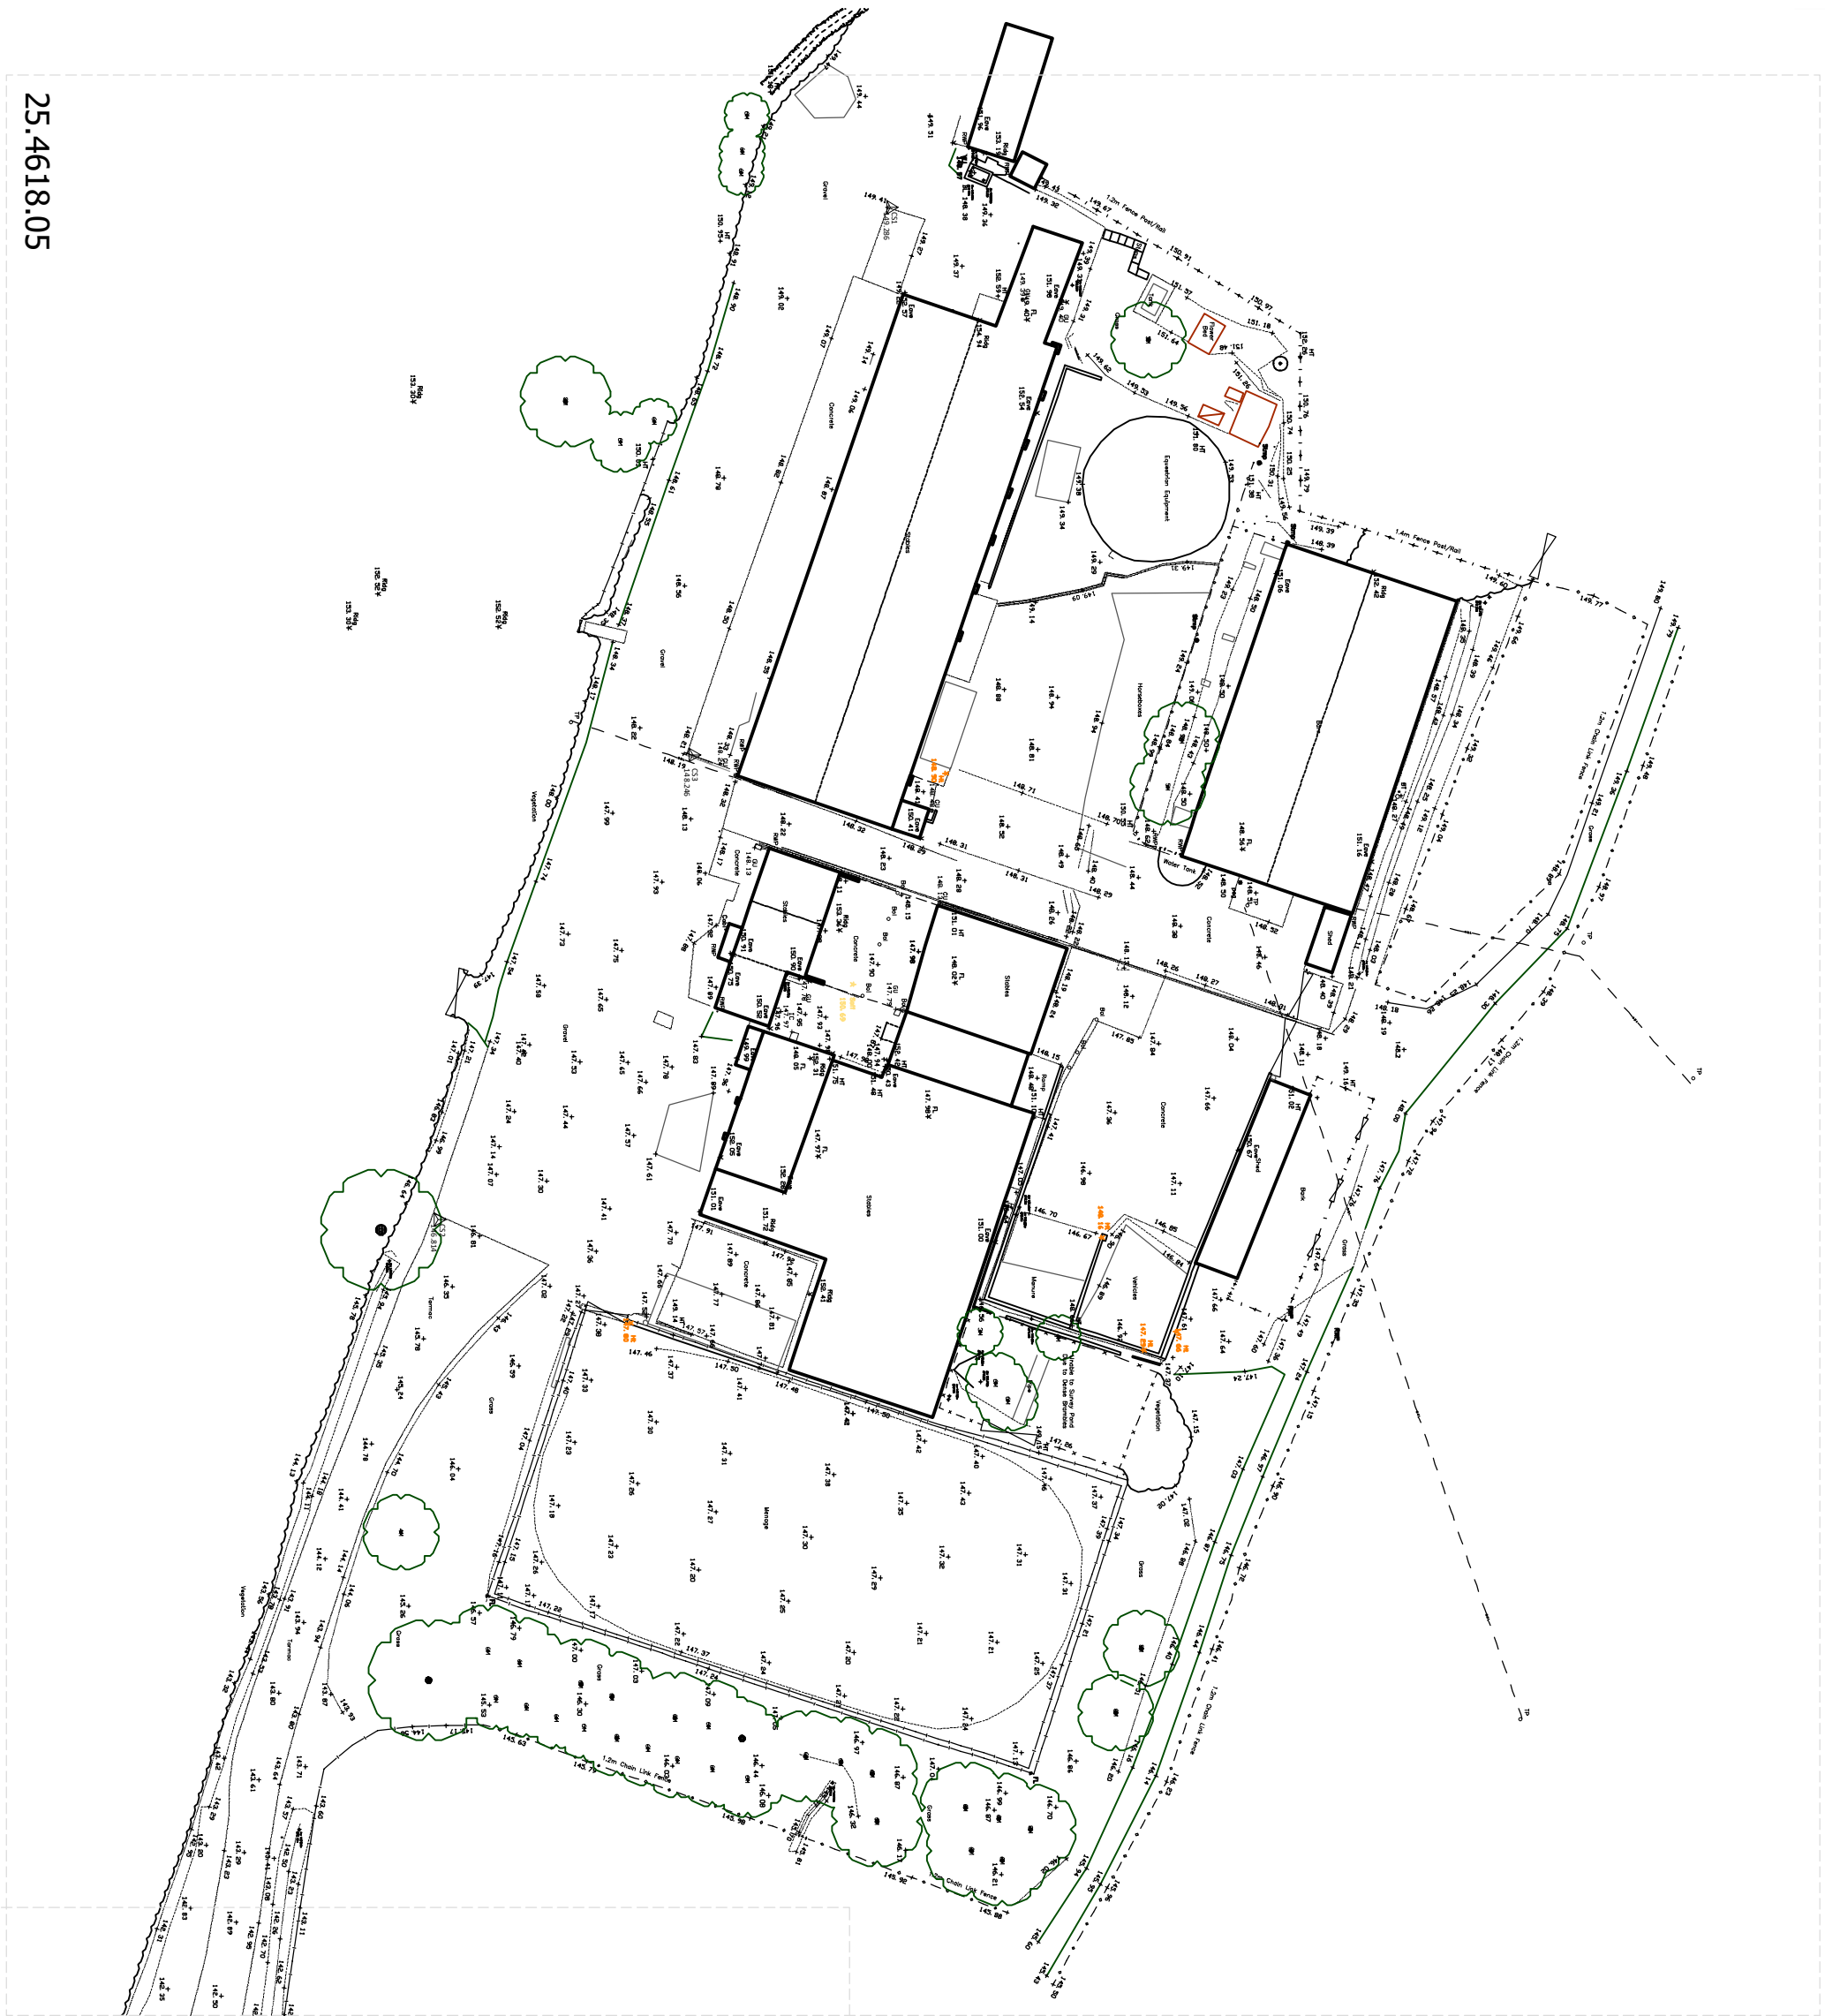

25.4618.05



25.4618.06

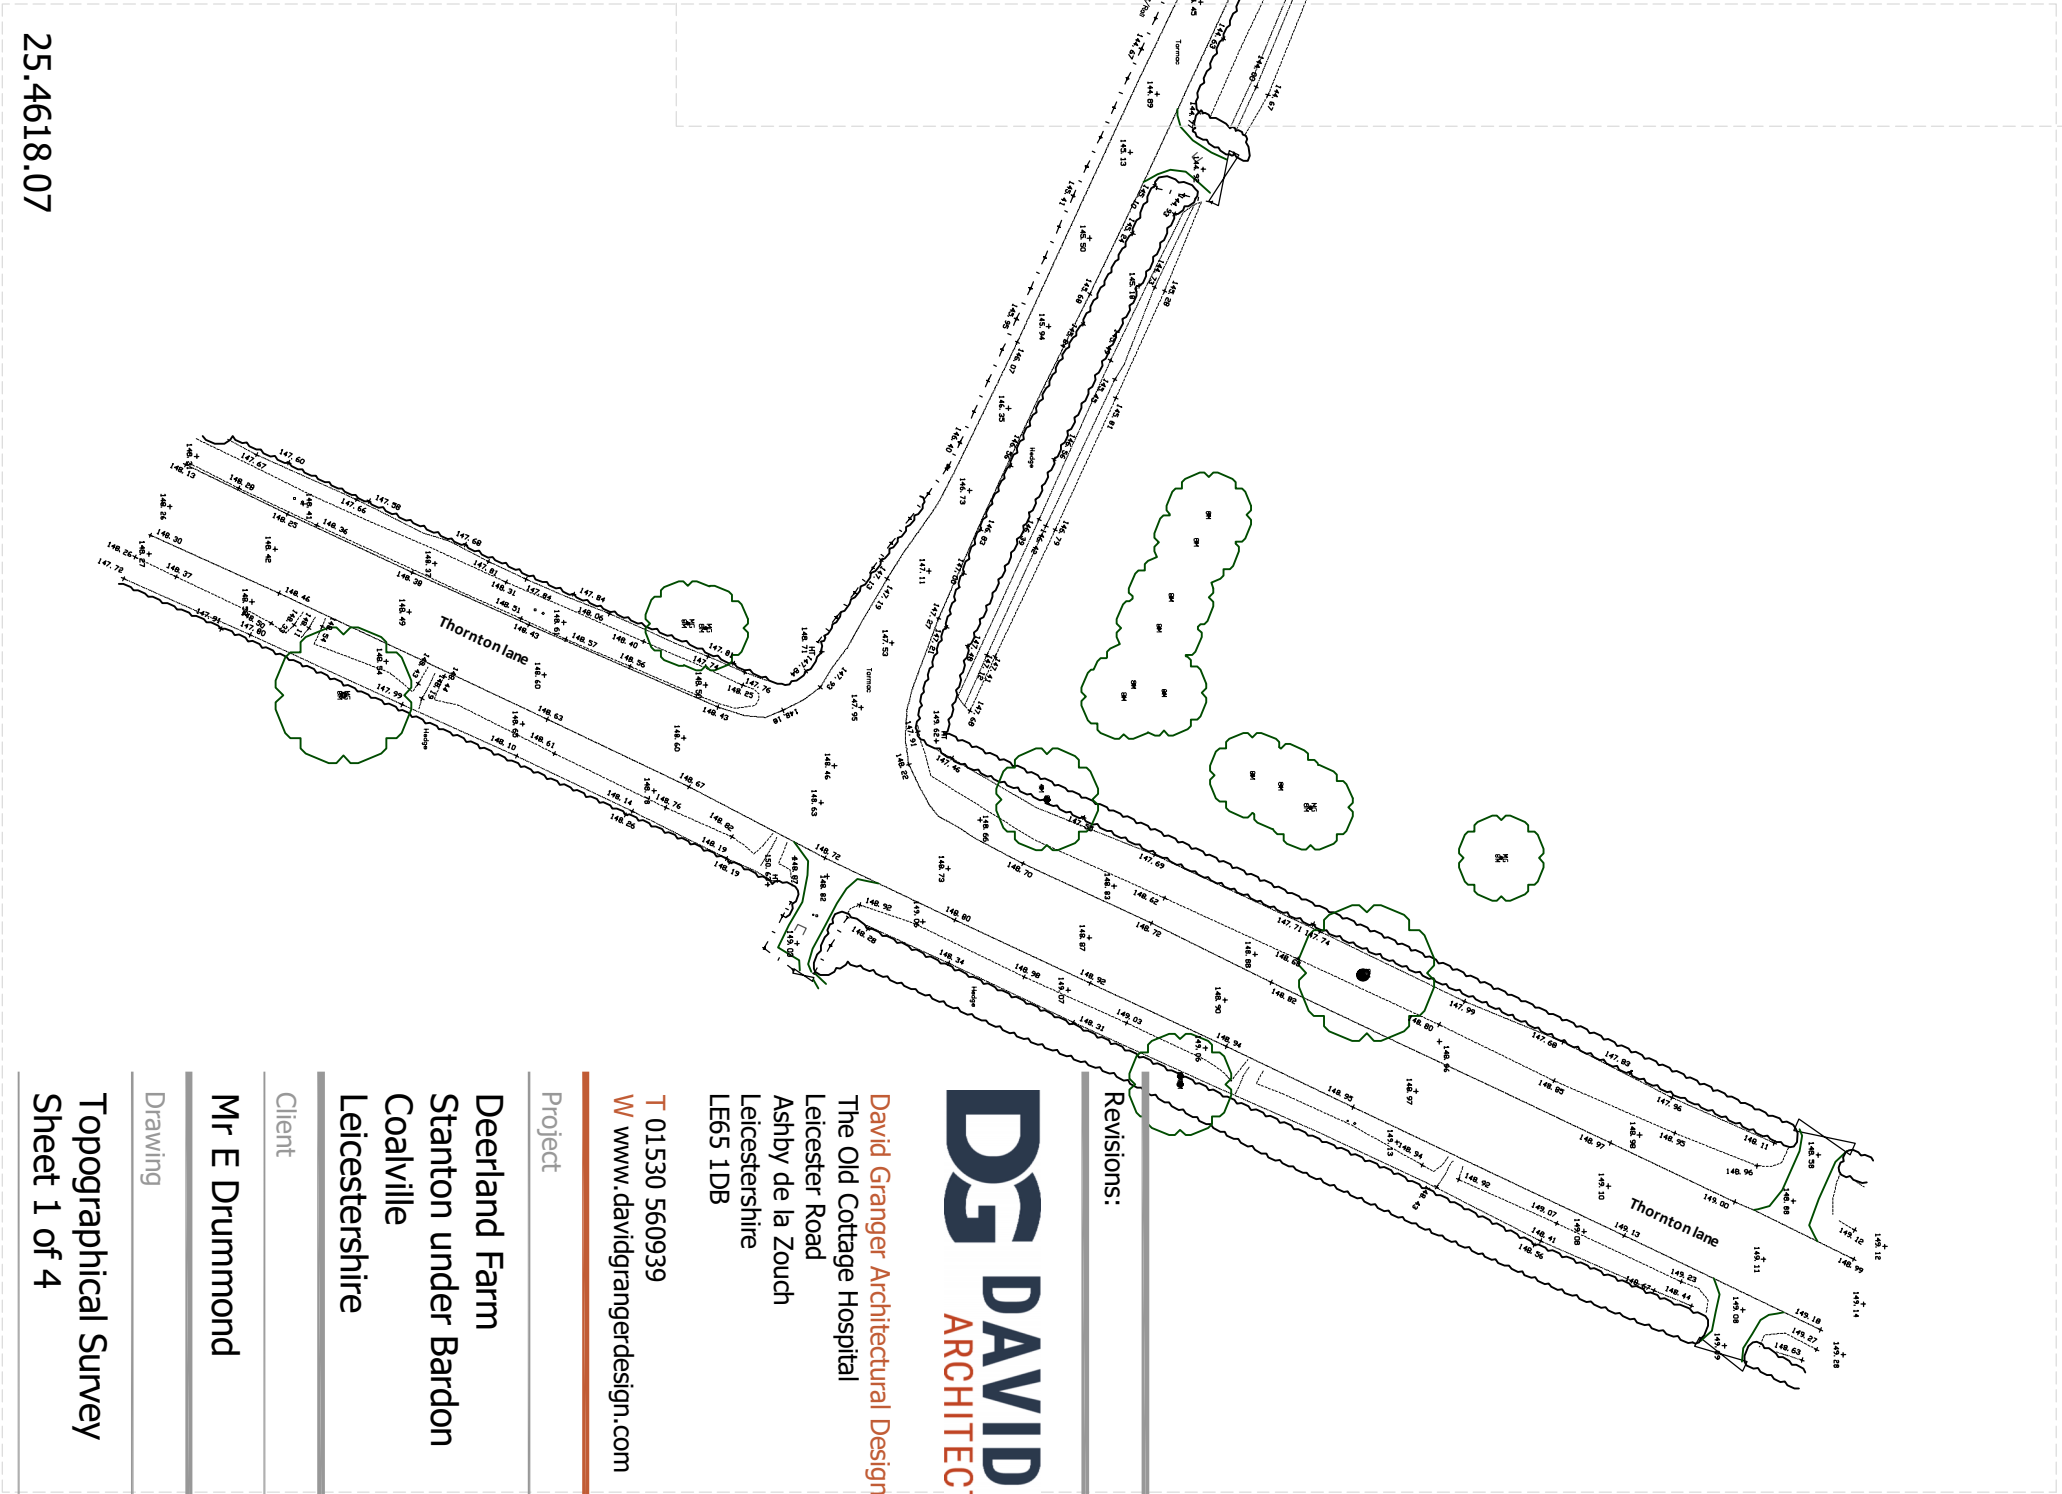

25.4618.07

Existing Site Survey
Scale 1:500
Metres
0 10 20 30

Revisions:

DG **DAVID GRANGER**
ARCHITECTURAL DESIGN LTD

David Granger Architectural Design Ltd
The Old Cottage Hospital
Leicester Road
Ashby de la Zouch
Leicestershire
LE65 1DB
T 01530 560939
W www.davidgrangerdesign.com

Project

Deerland Farm
Stanton under Bardon
Coalville
Leicestershire

Client

Mr E Drummond

Drawing

Topographical Survey
Sheet 1 of 4

Drawing Number 25.4618.04

Date: February 2026

Scale: As Shown Drawn By: PJ Checked By: MS

Figured dimensions must be taken in preference to scaled dimensions and any discrepancies are to be referred to David Granger Architectural Design Limited. Contractors, subcontractors and suppliers must verify all dimensions on site before commencing work. David Granger Architectural Design Limited, Ordnance Survey Data © Crown Copyright. All rights reserved. Licence No. AB100009489, Landmark Ref. LD80816
Company Reg. No. 5068912