




SOUTH ELEVATION.

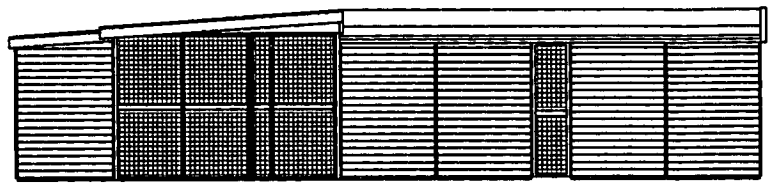

WEST ELEVATION.

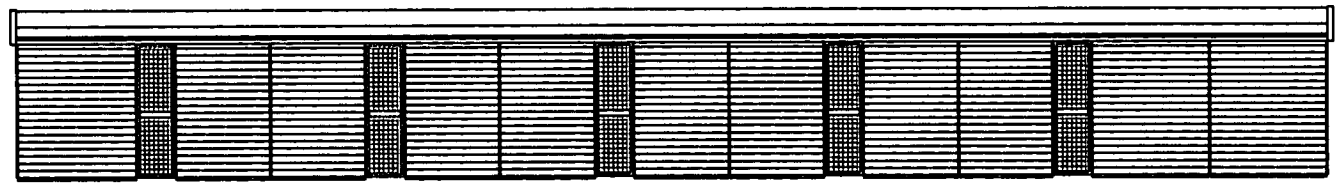

NORTH ELEVATION.

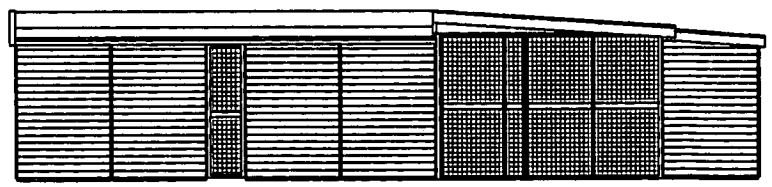

EAST ELEVATION.

BUILDING ELEVATION.

WELLAND TIMBER PRODUCTS LTD.
IRON PIT CLOSE, GEDDINGTON ROAD
CORBY, NORTHAMPTONSHIRE, NN18 8ET
Tel. (01536) 201992 Fax. (01536) 401178
www.wellandtimber.co.uk info@wellandtimber.co.uk

Rev.A. 25/08/07 - Layout/Elevation Change.

© WELLAND TIMBER PRODUCTS LTD. 2007.

CLIENT AND PROJECT :-
PROPOSED BOARDING CATTERY
Mrs. S. Calcott.
Elm Farm, Ratcliffe Lane,
Sheepy Magna, Atherstone,
Warwickshire, CV9 3QZ.

DRAWING No. WT. 1106-244	
DATE MAY '07	REVISION A.
STATUS PLANNING.	
DRAWN BY JRB	SCALE 1:100