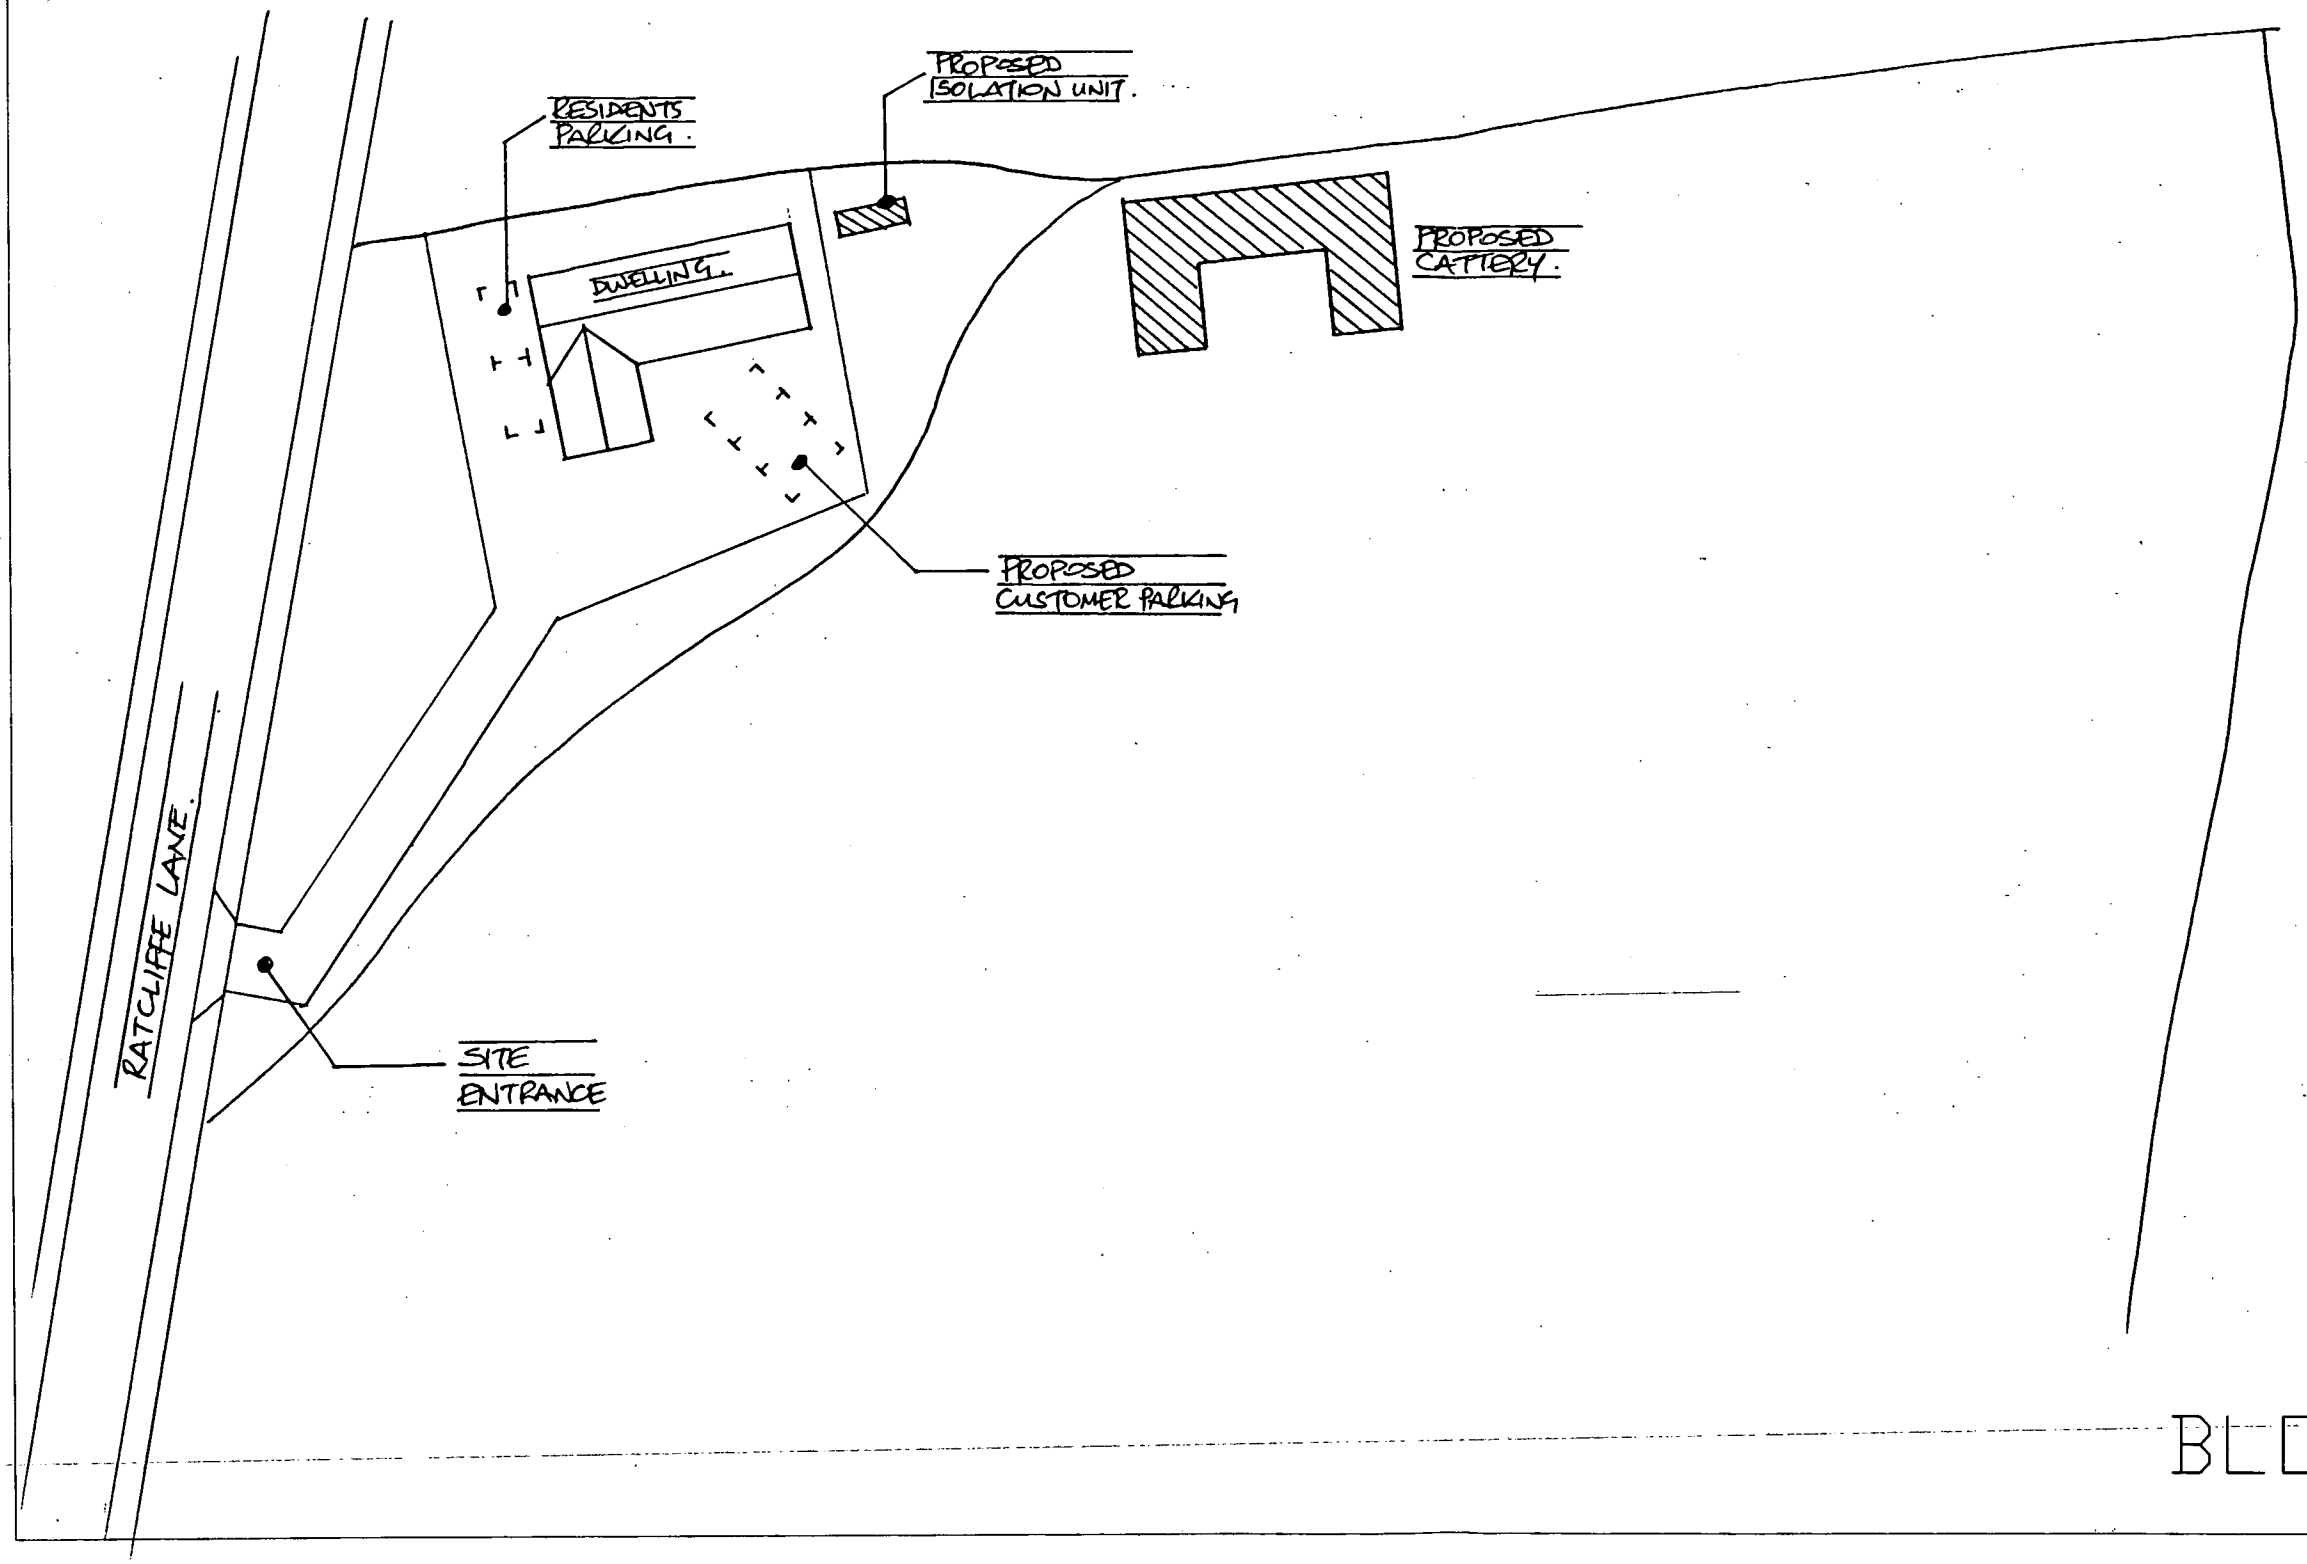


BLOCK PLAN.

WELLAND TIMBER PRODUCTS LTD.
IRON PIT CLOSE, GEDDINGTON ROAD
CORBY, NORTHAMPTONSHIRE, NN18 8ET
Tel. (01536) 201992 Fax. (01536) 401178
www.wellandtimber.co.uk info@wellandtimber.co.uk

Rev.A. 08/11/07 - Layout Change.

© WELLAND TIMBER PRODUCTS LTD. 2007.

CLIENT AND PROJECT :-
PROPOSED BOARDING CATTERY
Mrs. S. Calcott.
Elm Farm, Ratcliffe Lane,
Sheepy Magna, Atherstone,
Warwickshire, CV9 3QZ.

DRAWING No.	WT. 1106-245
DATE MAY '07	REVISION A.
STATUS	PLANNING.
DRAWN BY JRB	SCALE 1:500