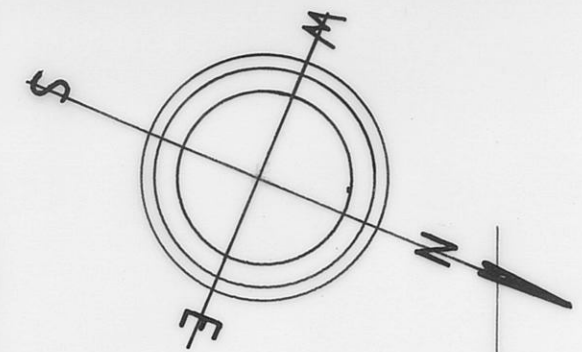
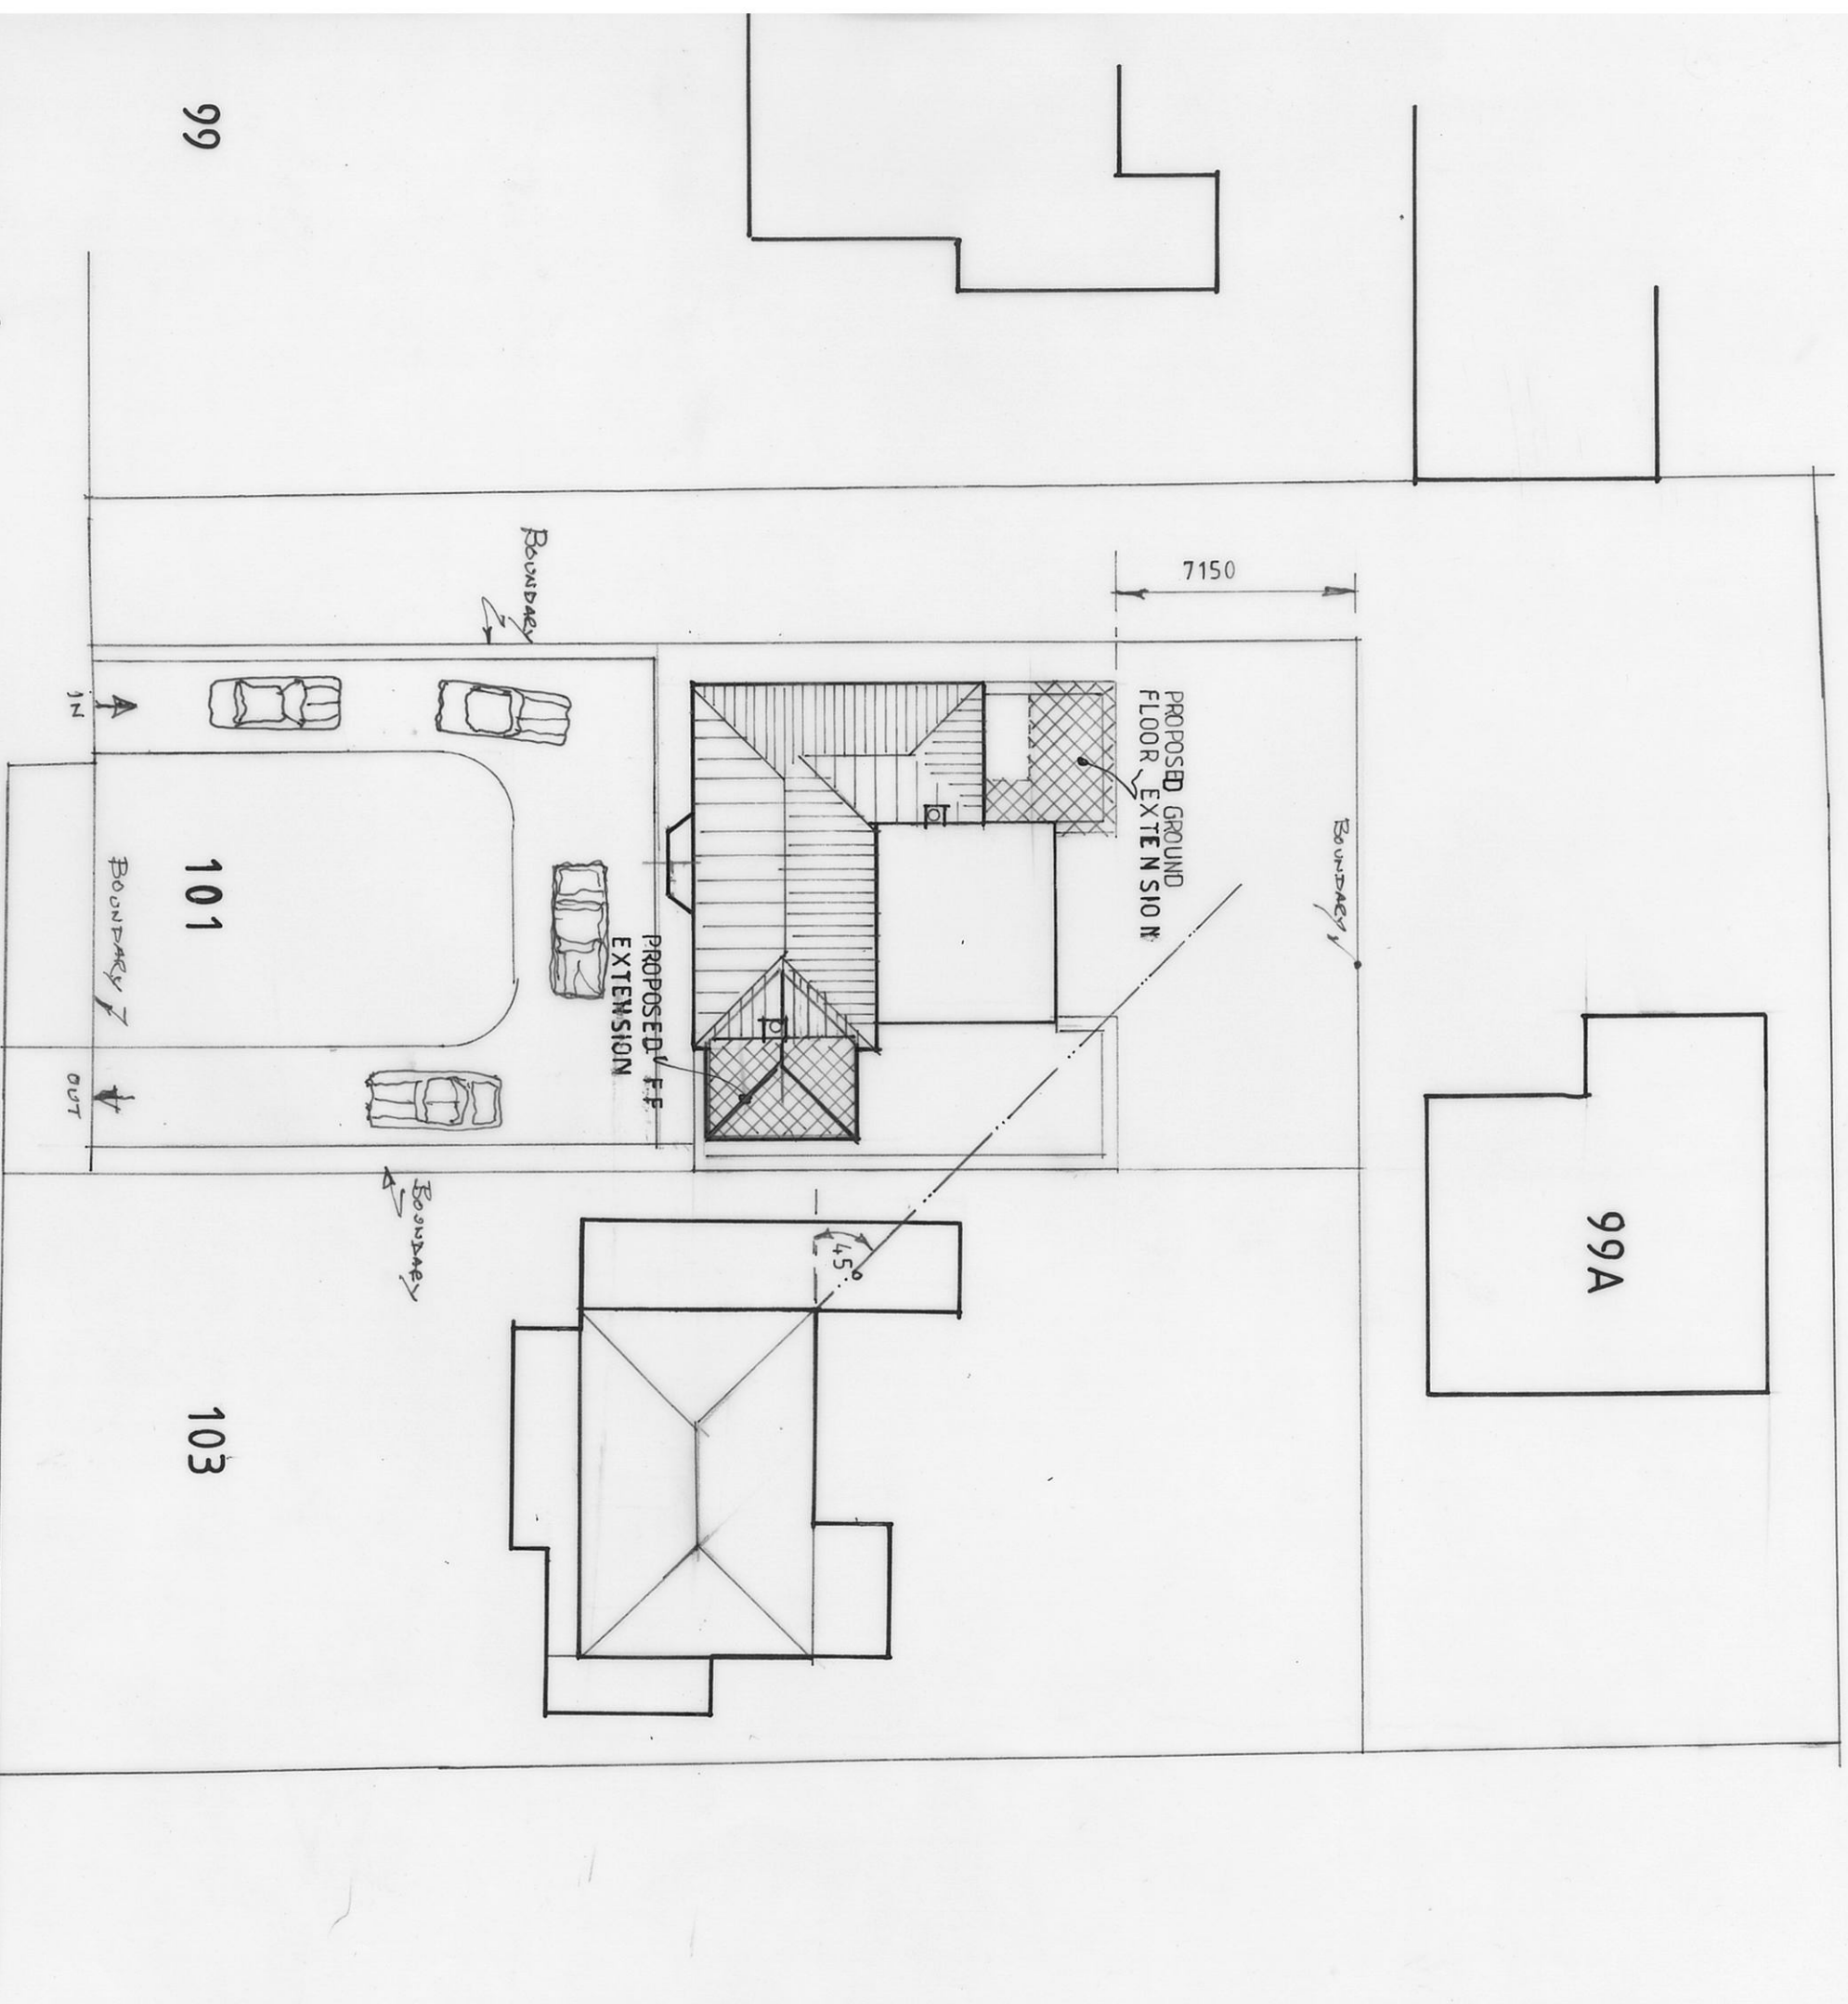


Project

PROPOSED EXTENSIONS AND ALTERATIONS TO 101 SHILTON ROAD
BARWELL LEICESTER LE9 8BP for Mr M NORMAN and Mr A PAUL

Drawing Title

BLOCK PLAN

Scale

1:200

Date

June 2025

Drawing number

283083/25/06A