


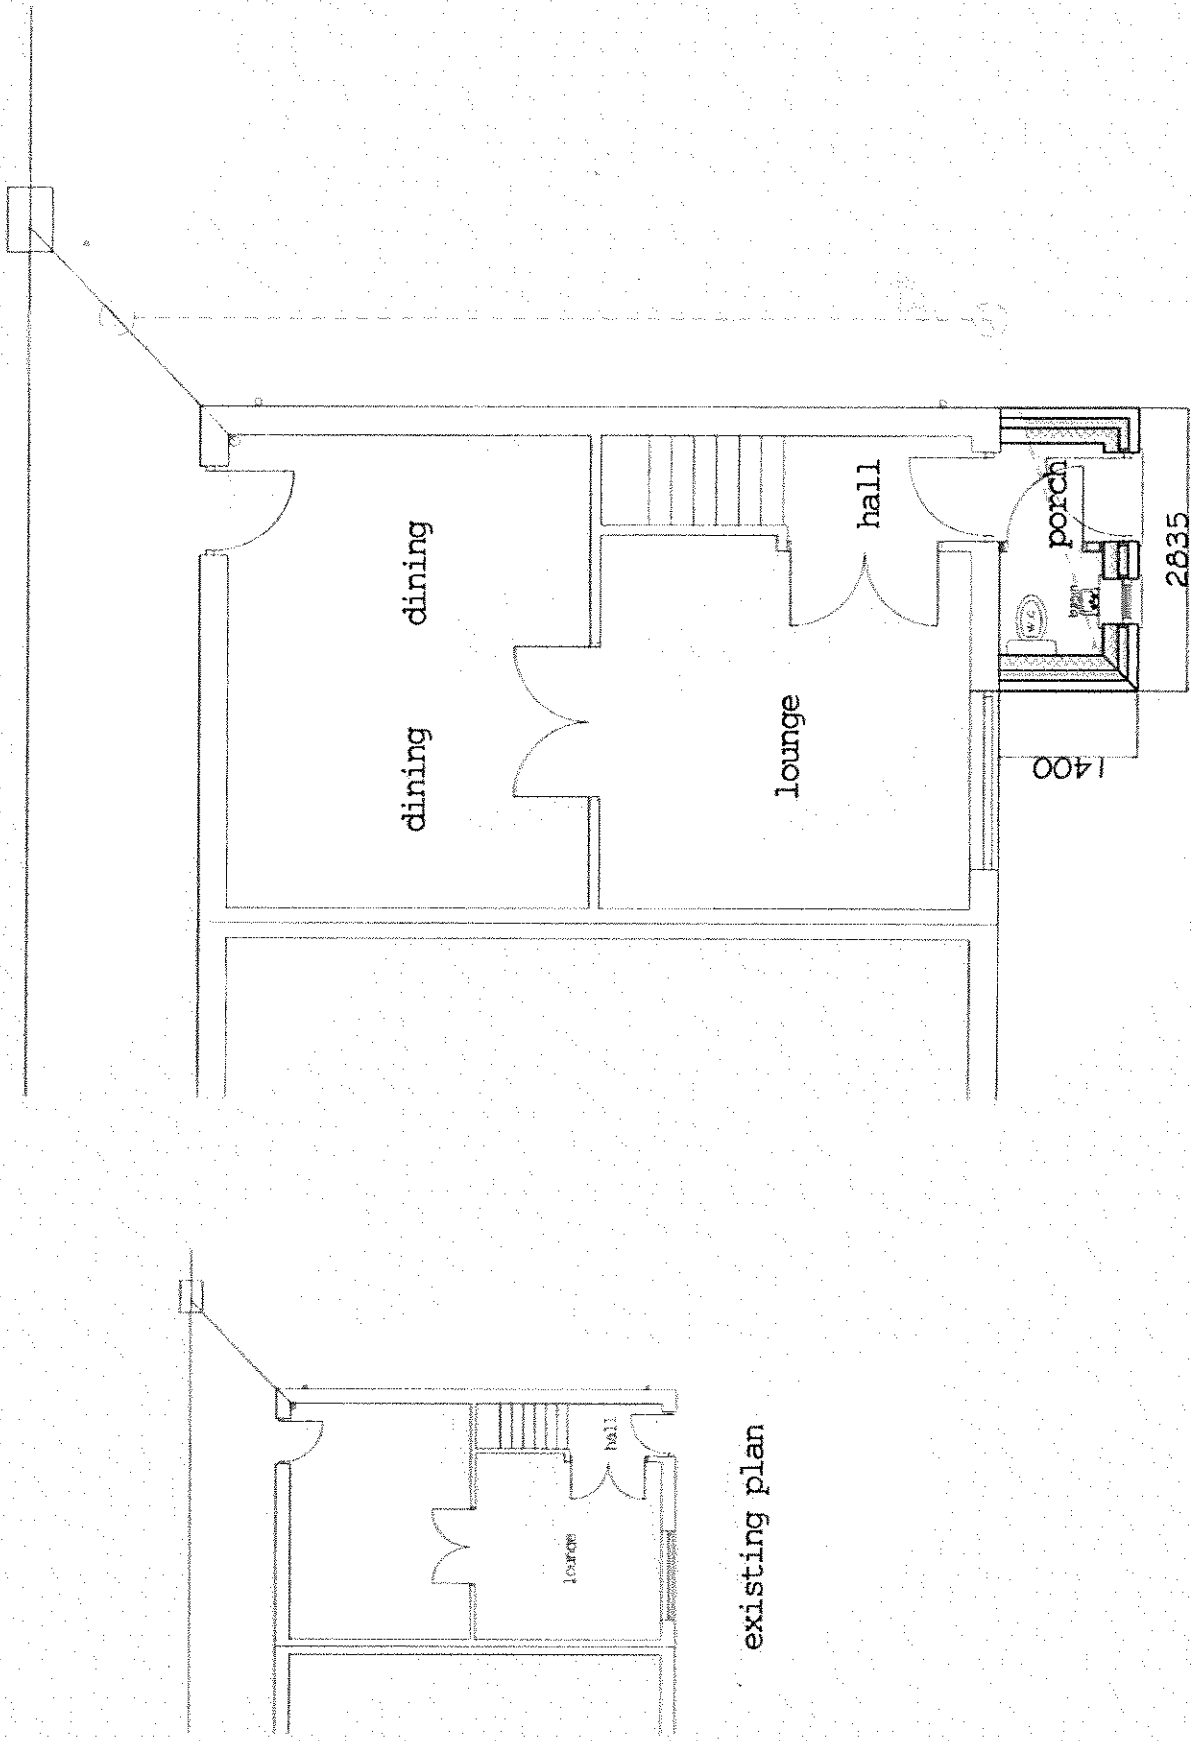

existing plan

proposed plan

Proposed Porch with W.C
 19 Meadow Road
 Barlestone CV13 0JG
 For Mr & Mrs D Edge

Scale
 1:50&1:100
 September 2025
 Number 25/011/01