



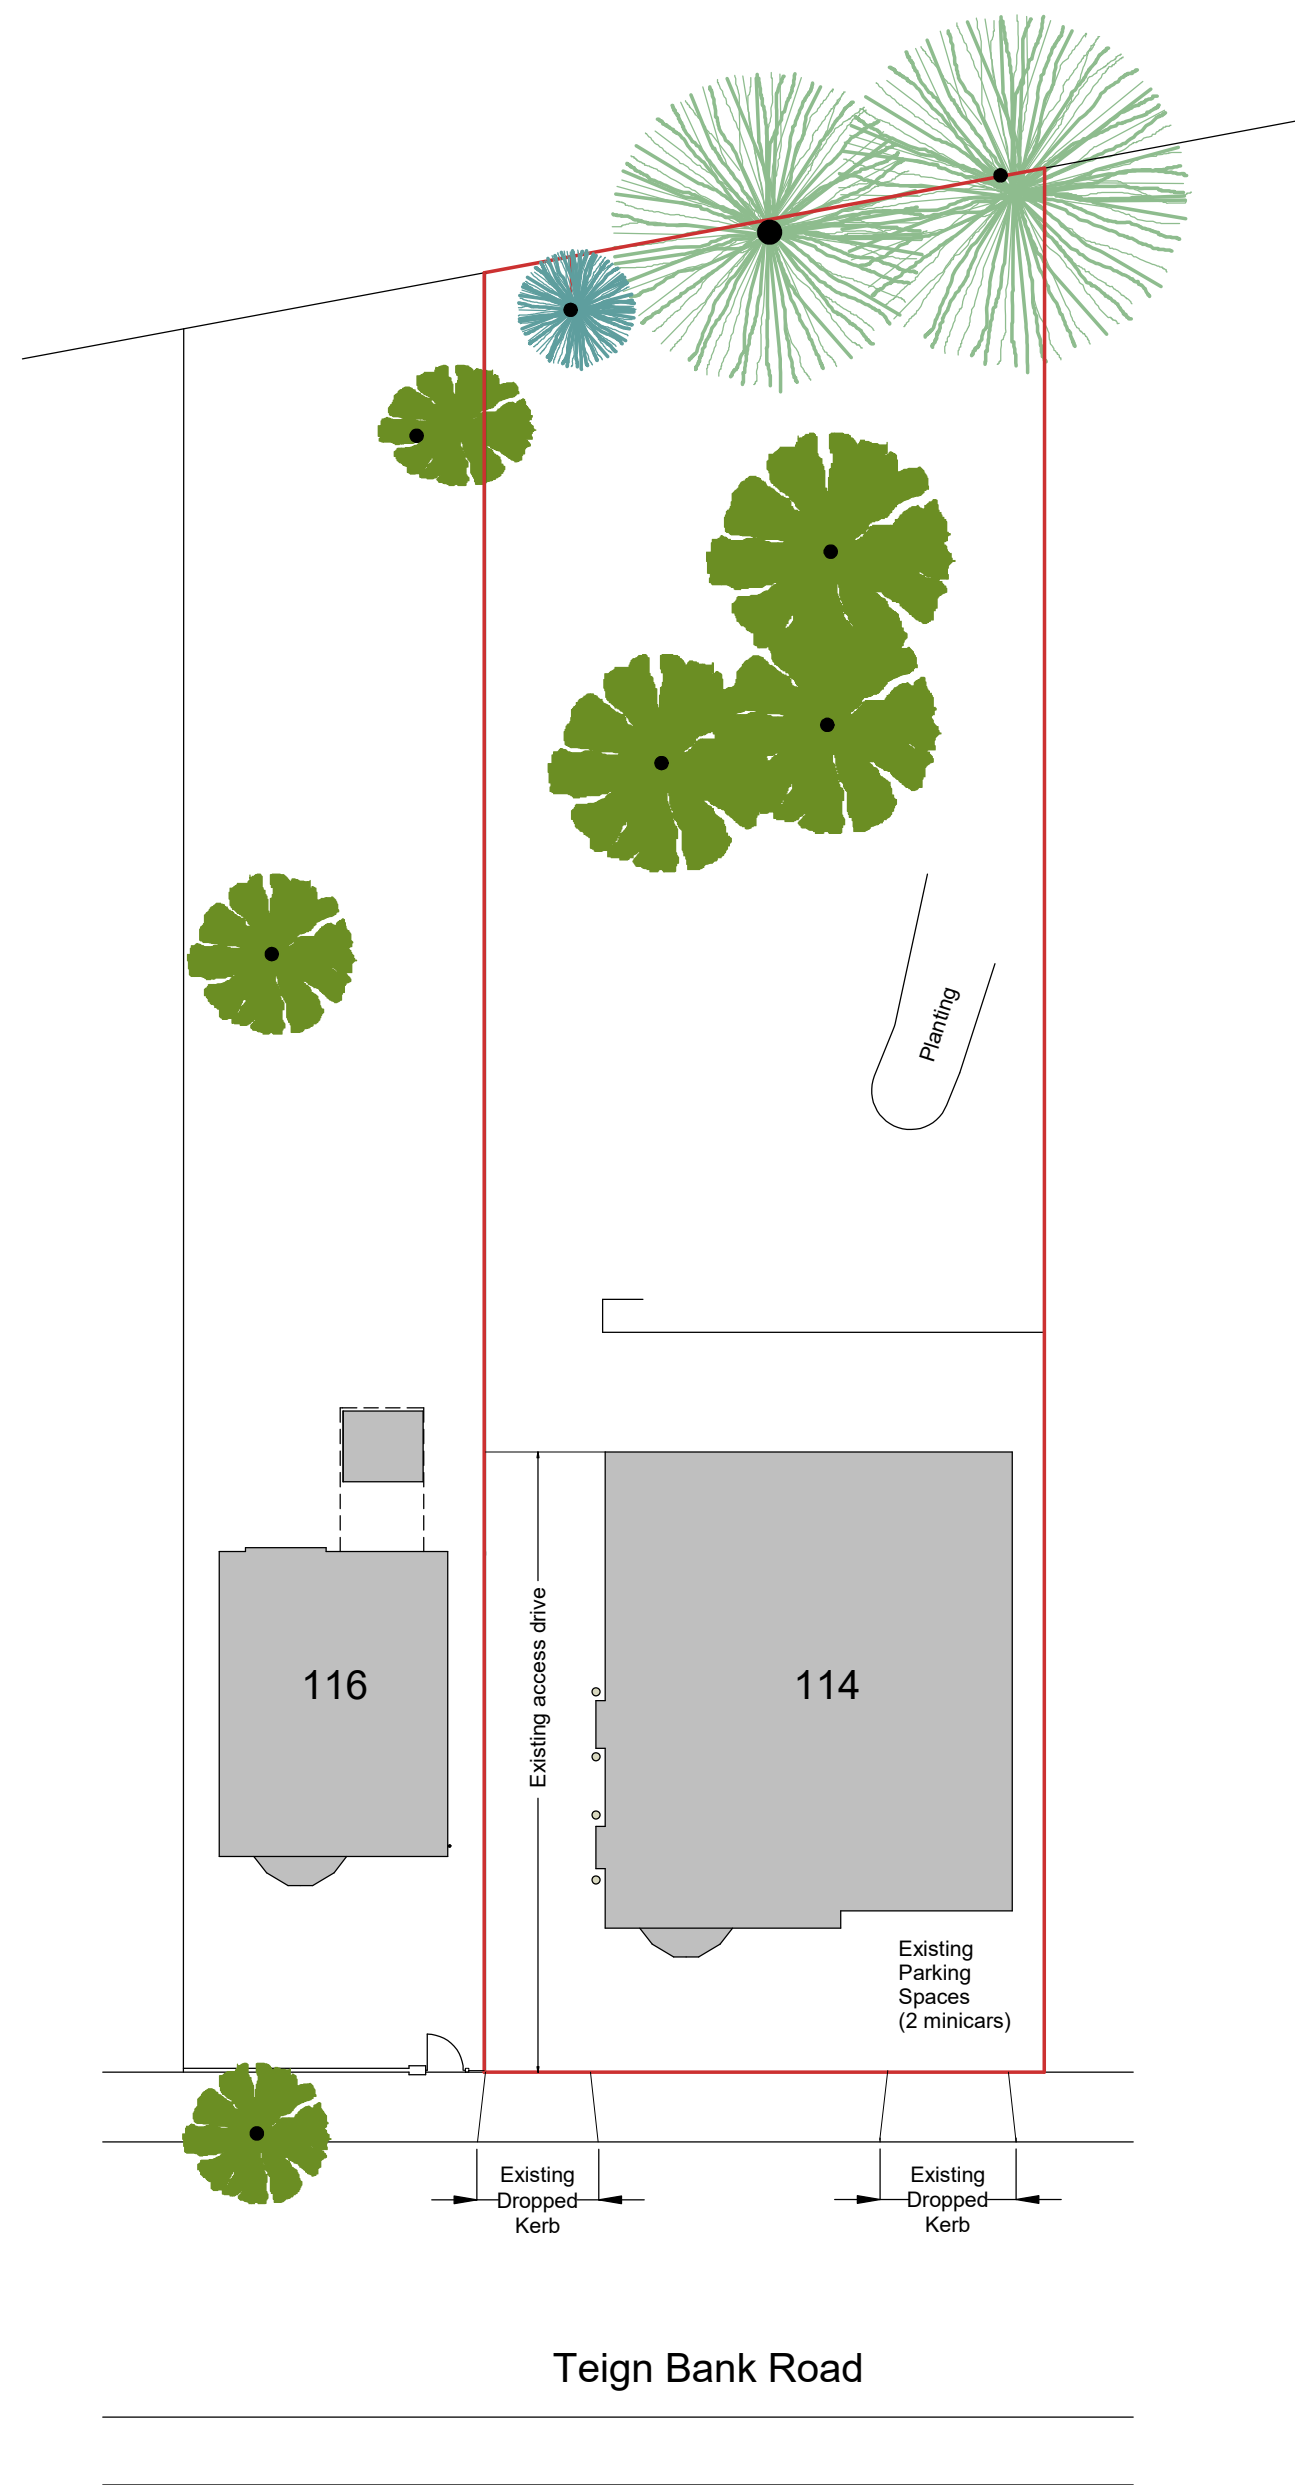

Existing Site Pan

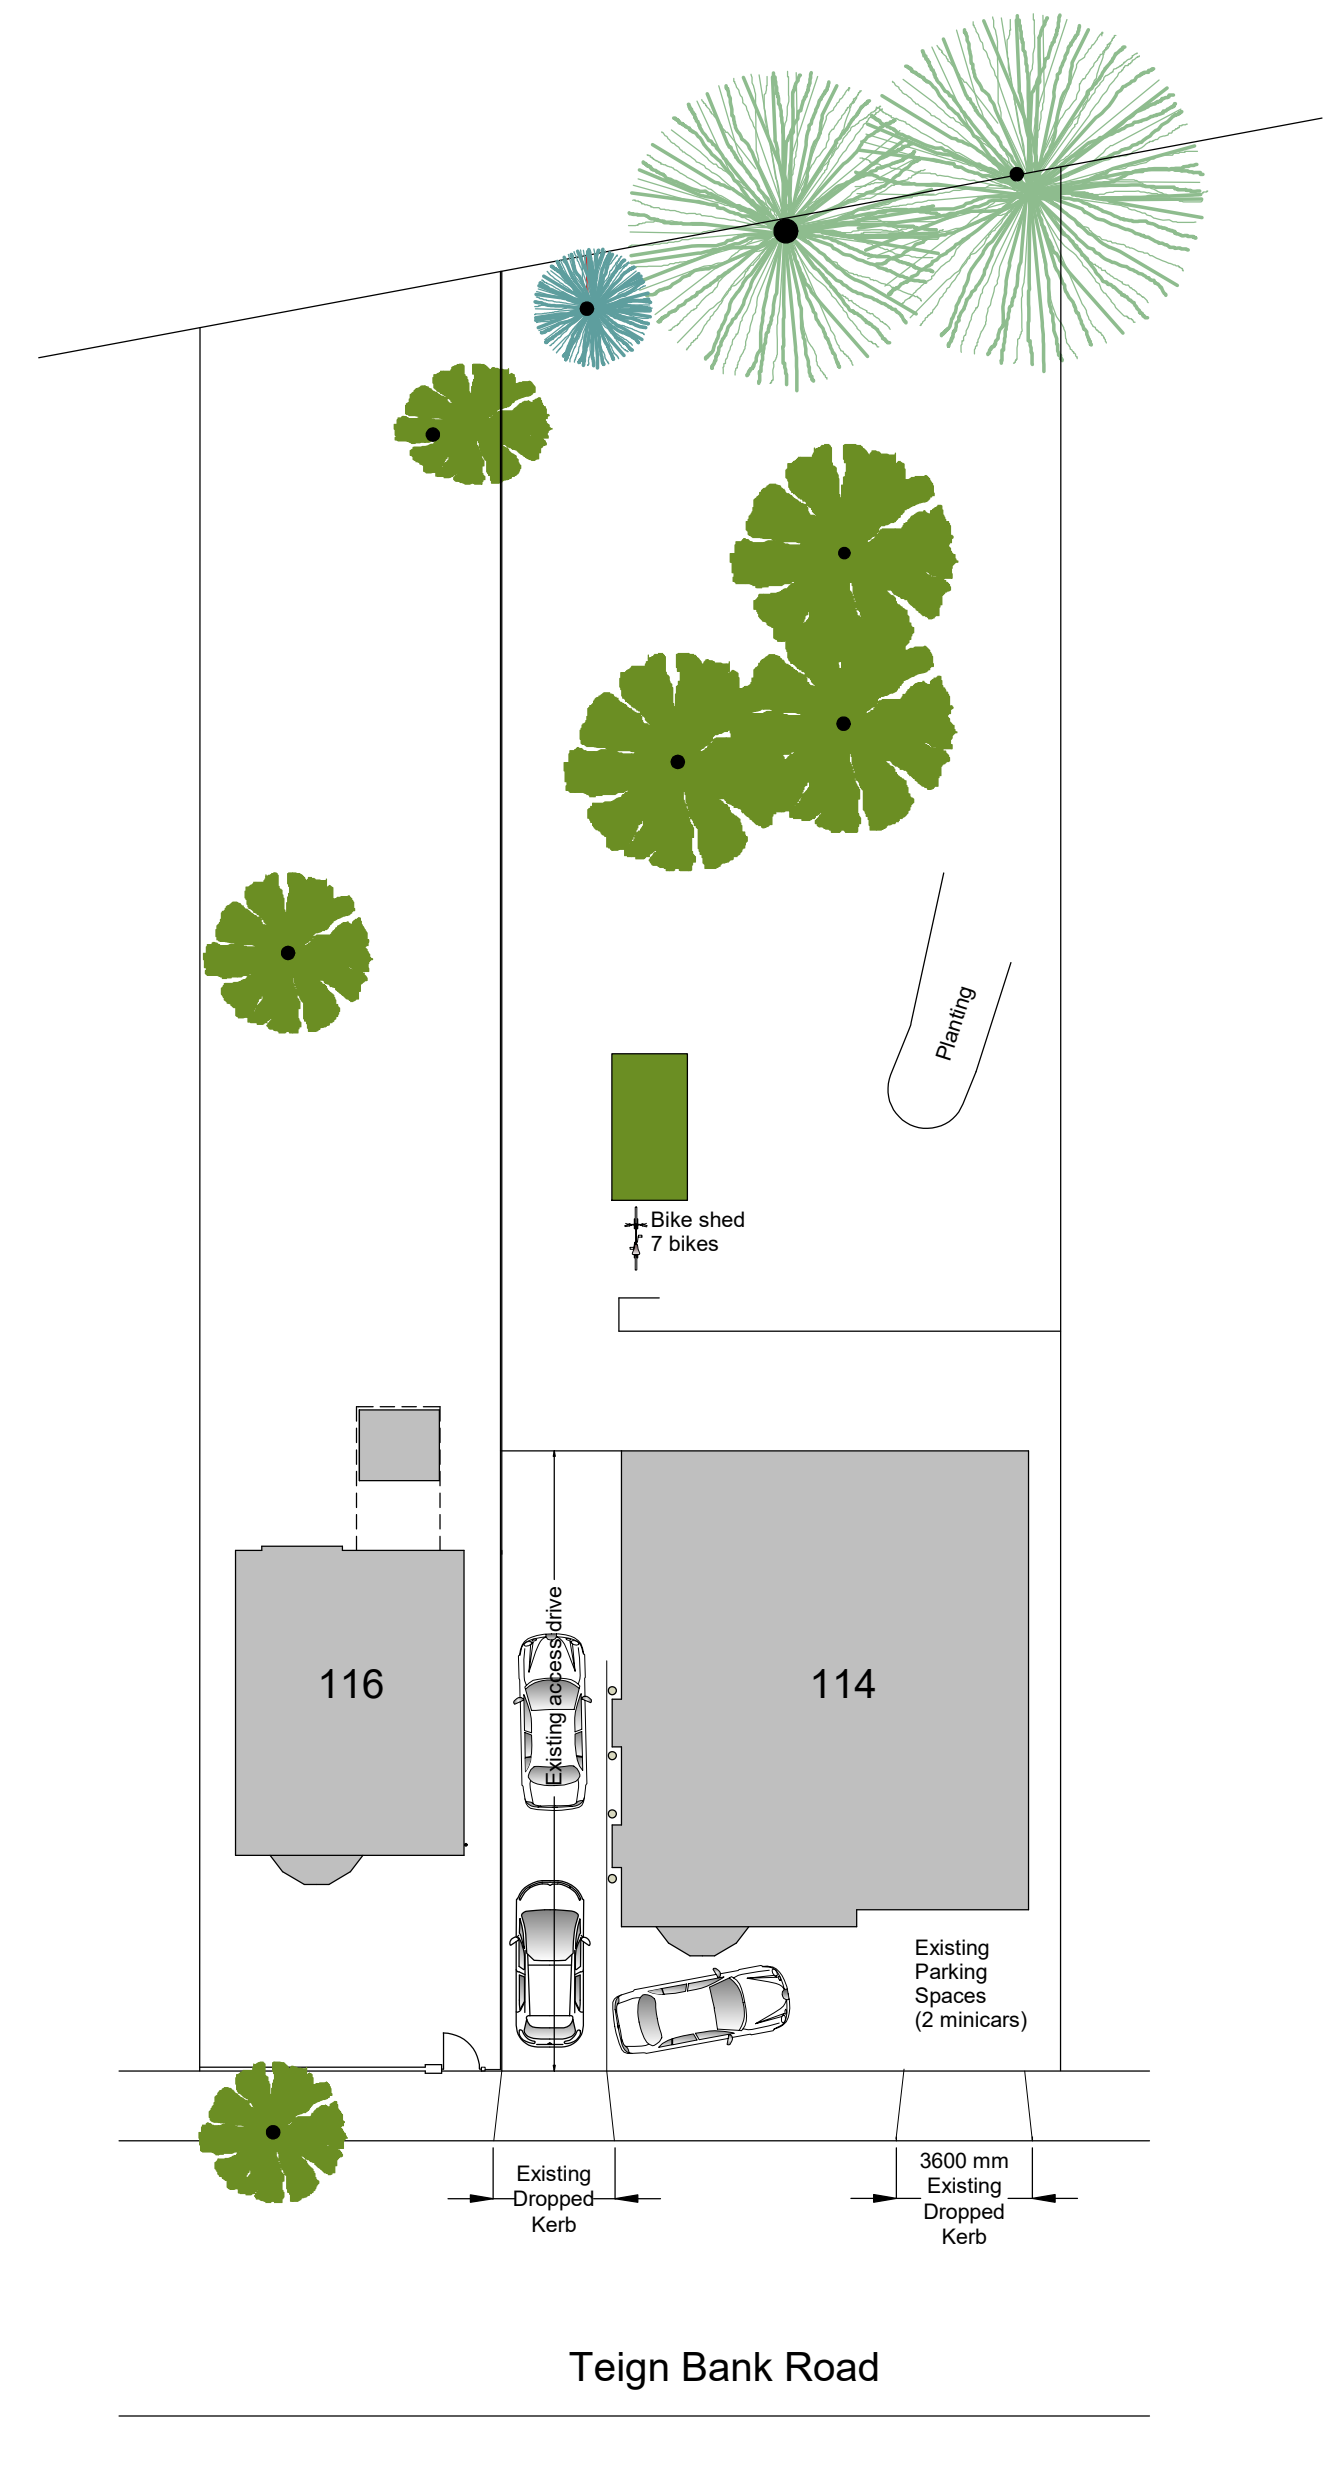

P W Peacock
Architectural Project Planning & Management

57 Stourbridge Road Fairfield Bromsgrove Worcestershire B61 9LY
Tel (01527) 878945
Mobile 07813 943858 E-mail PPeacock1@aol.com

114 Teign Bank Road, Hinckley
Leicestershire, LE10 0EE © 2024

Scale 1:200 February 2024 Drg No 1624/7 PROPOSALS