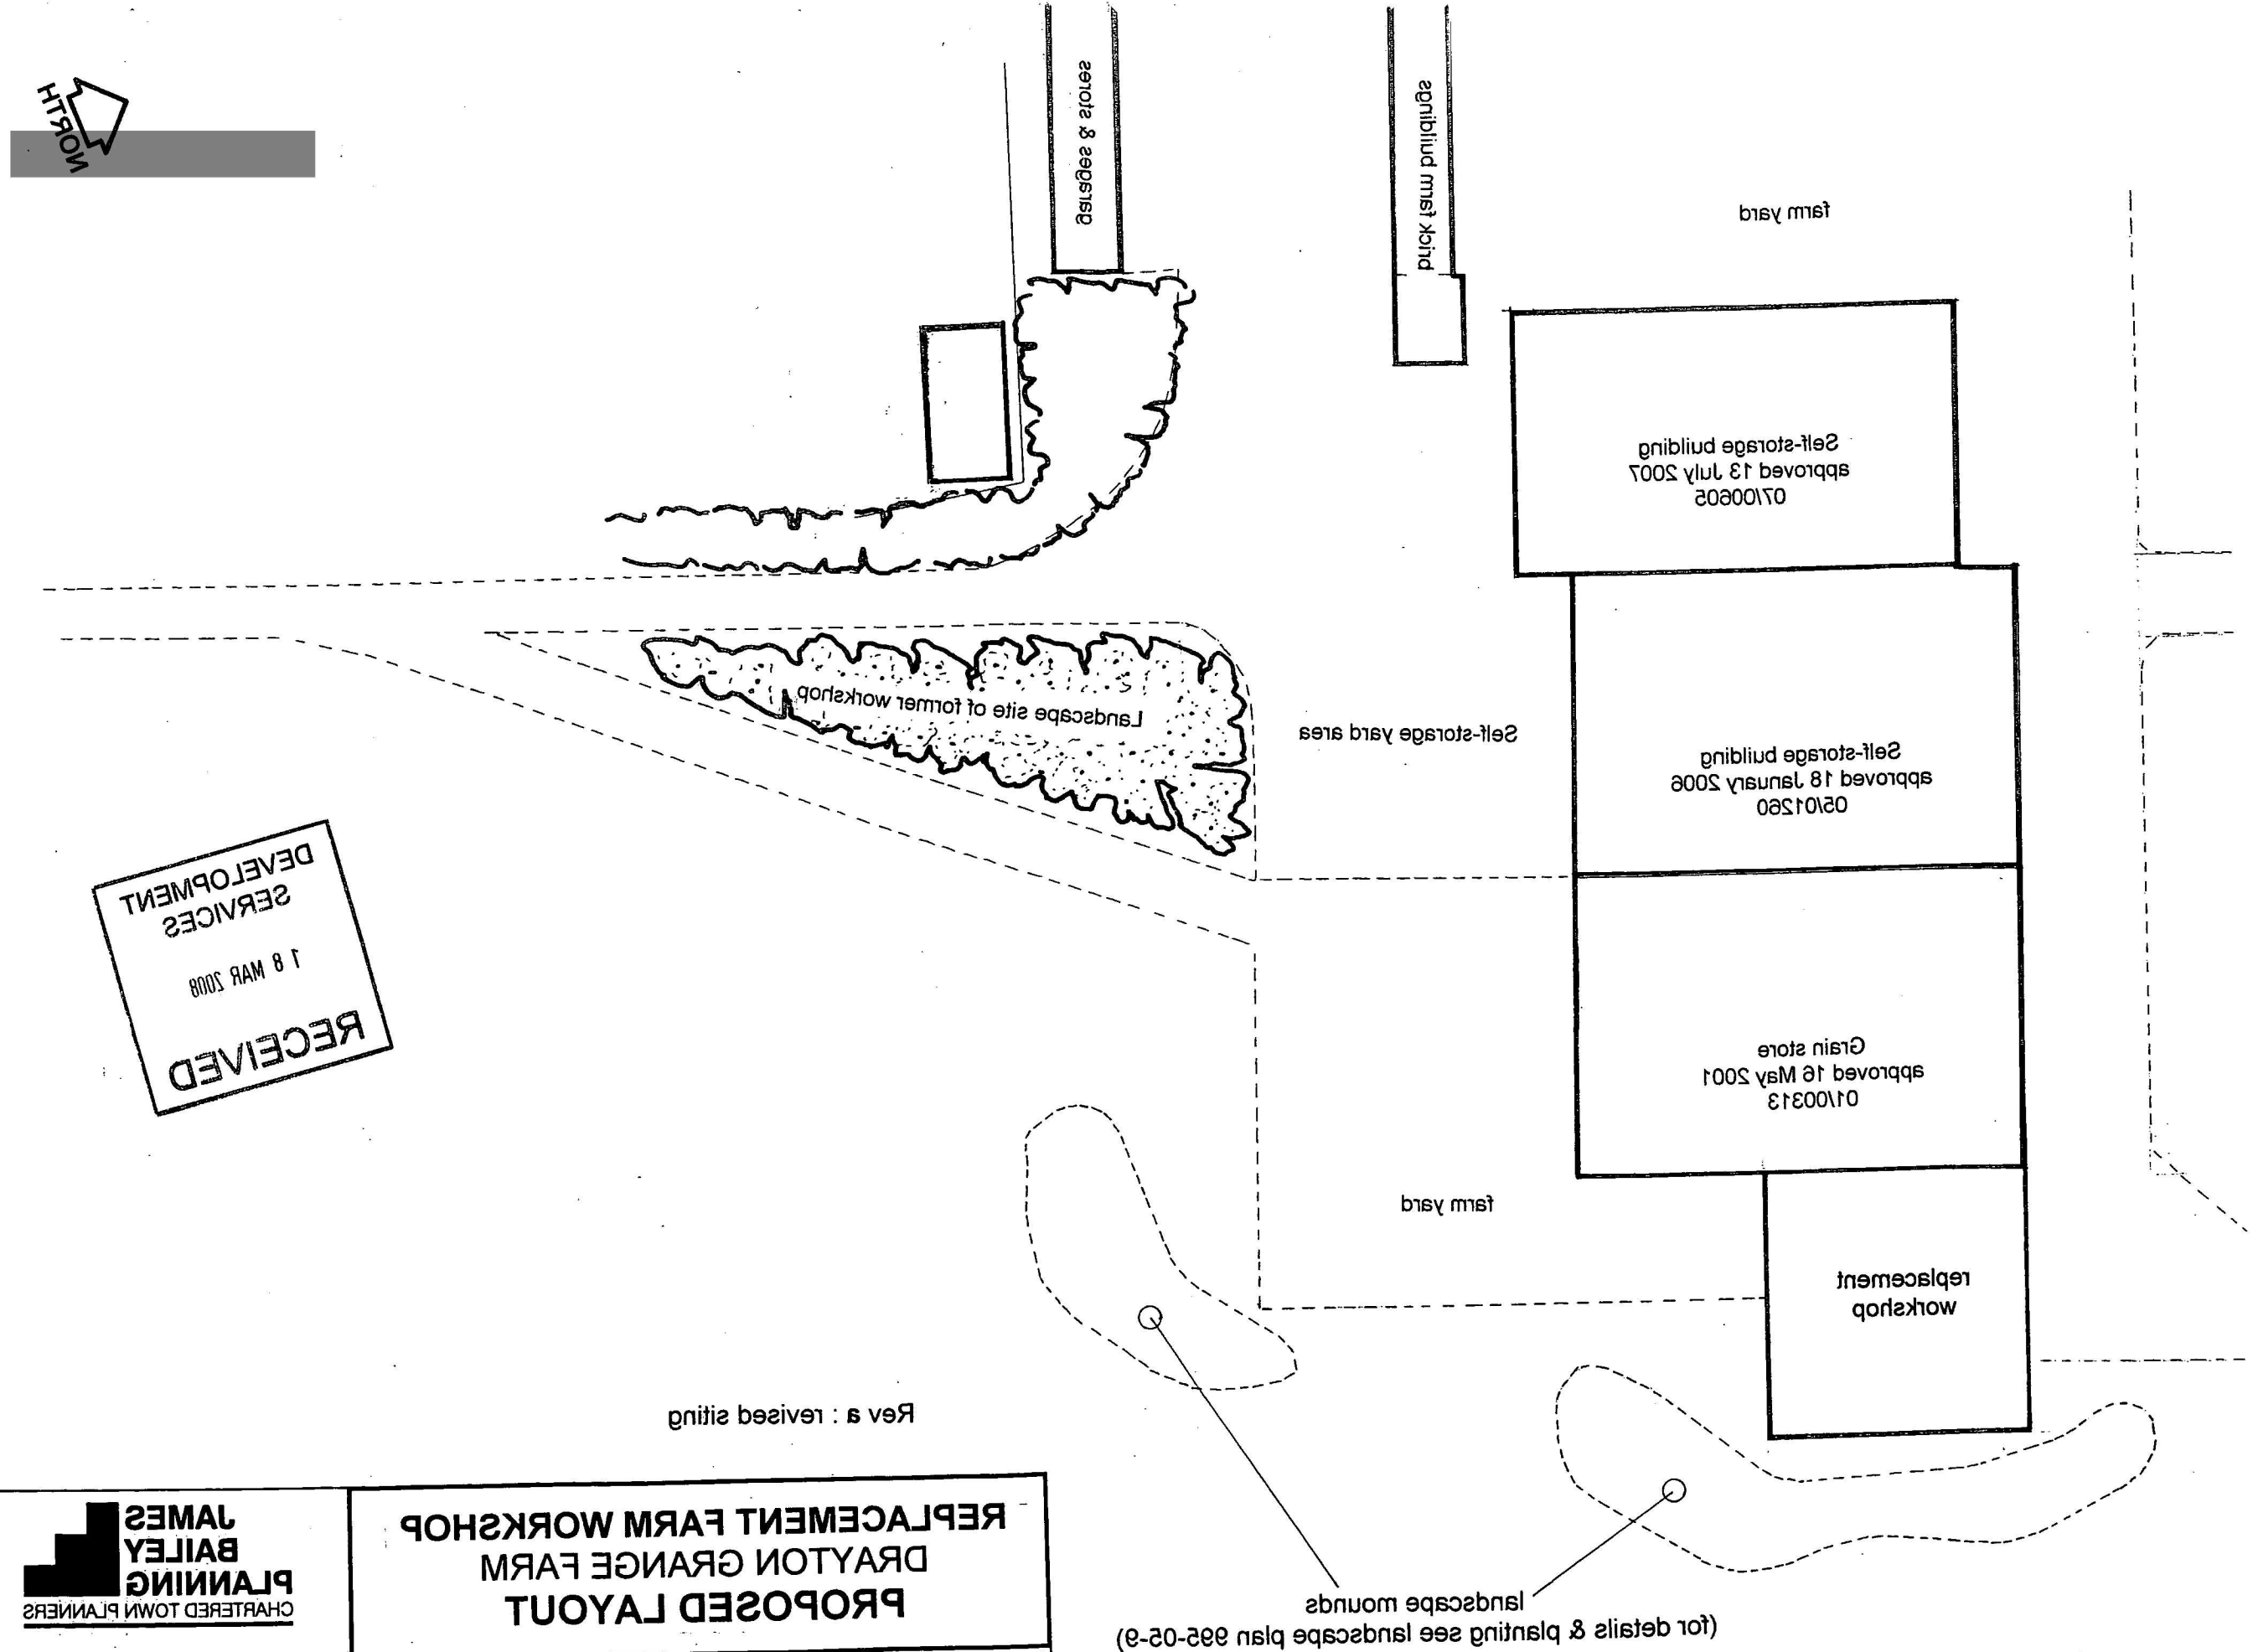


DEVELOPMENT SERVICES
18 MAR 2008
RECEIVED

Rev a : revised siting

REPLACEMENT FARM WORKSHOP
DRAYTON GRANGE FARM
PROPOSED LAYOUT

Scale	Number	Date
1 : 500	995-05-6a	March 2008

JAMES BAILEY PLANNING
CHARTERED TOWN PLANNERS
9 Hinckley Road, Burbage, Hinckley
Leics. LE10 2AF
Tel: 01455 611510 Fax: 01455 611554