
rev	description	date
A	Kitchen extension hatched	28/10/2

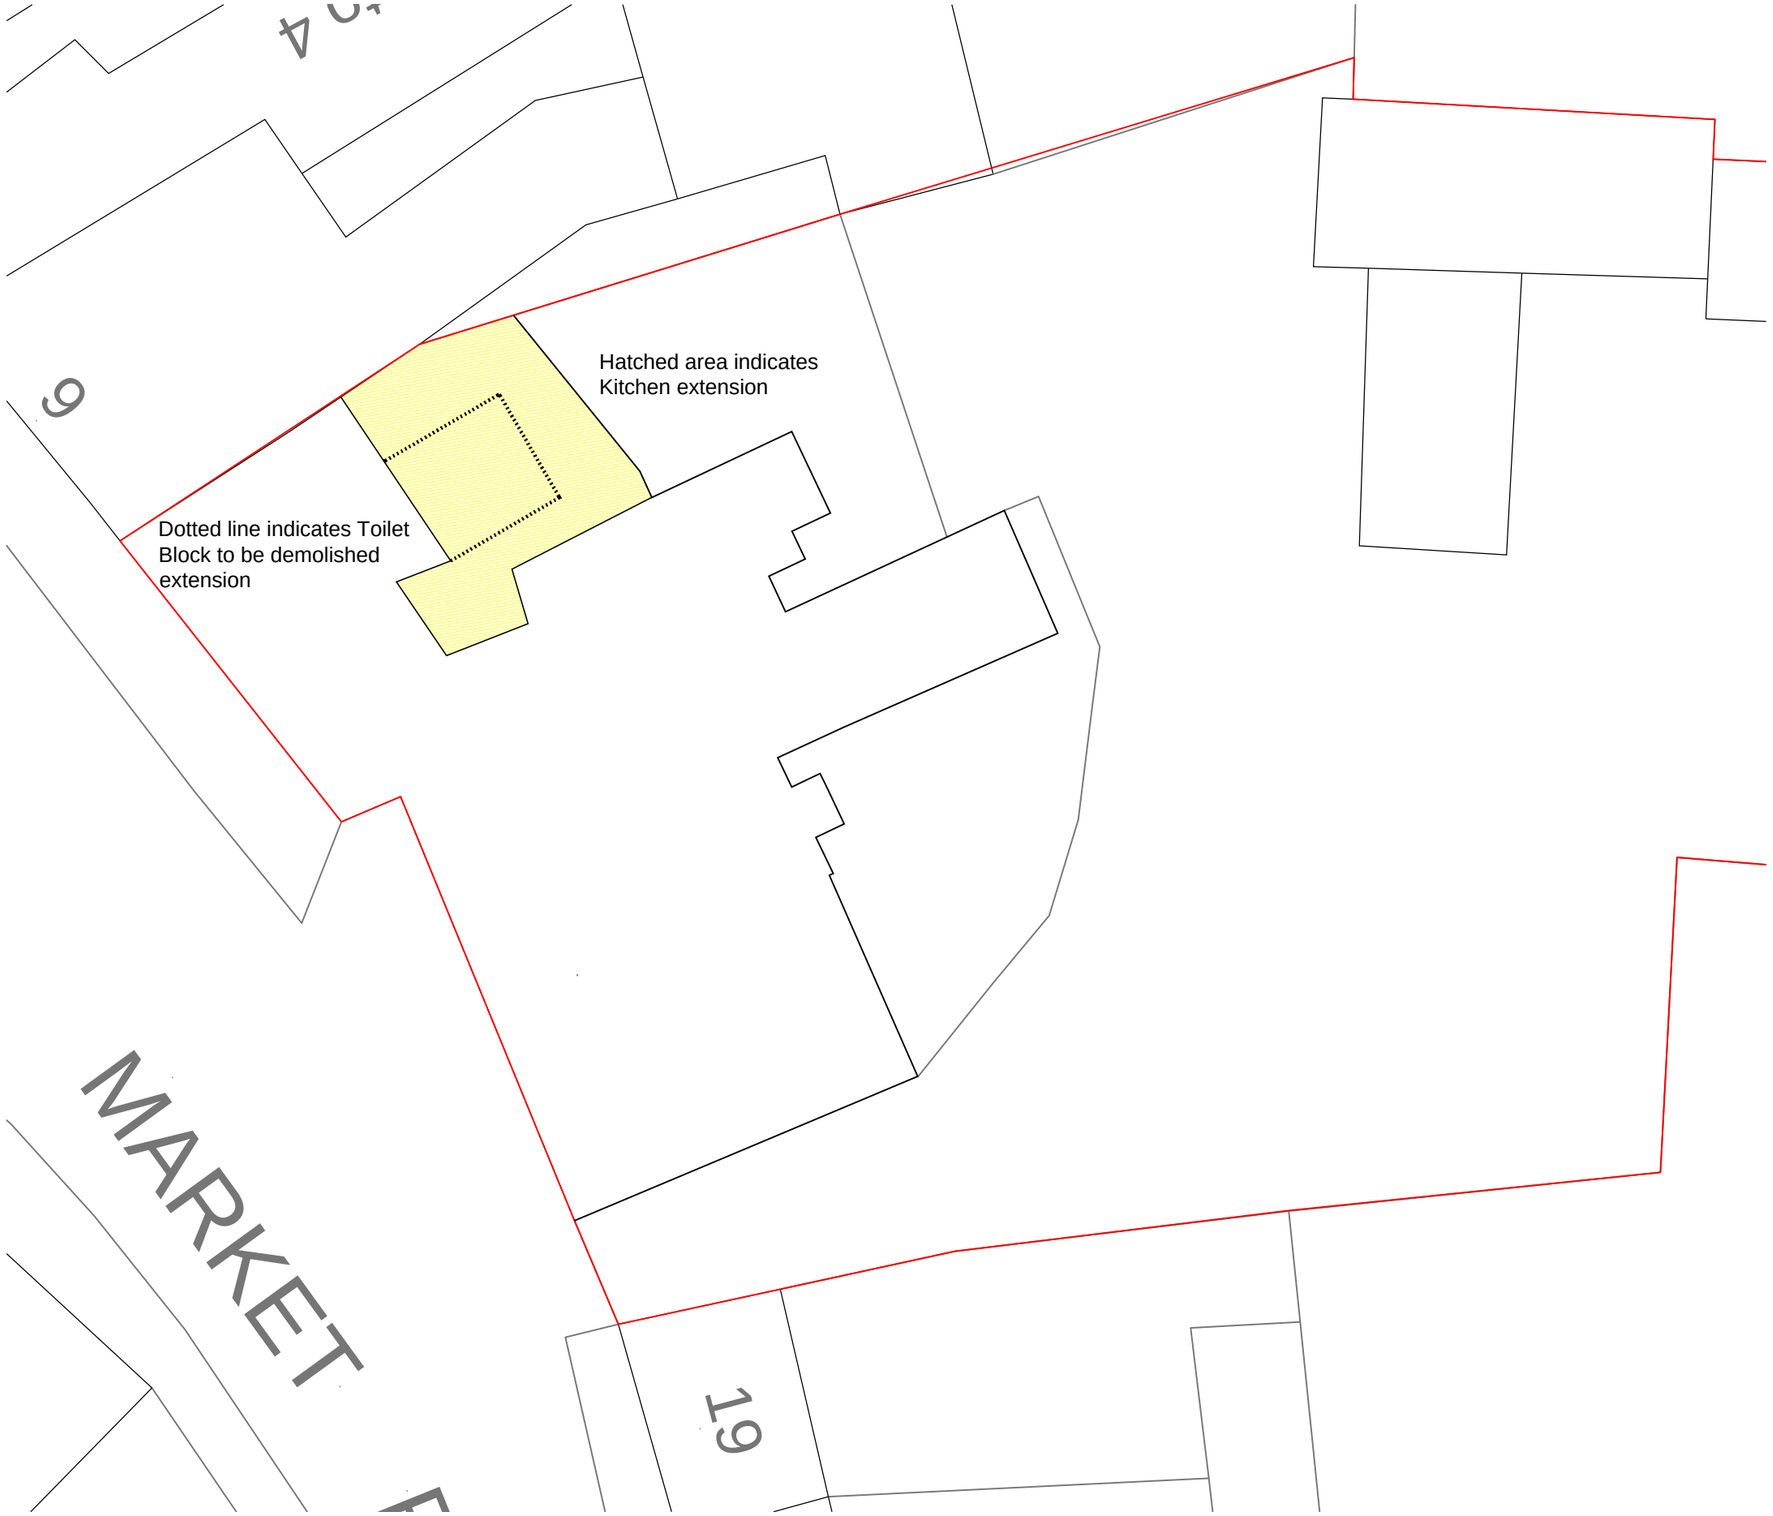

Block Plan Scale 1/200 @ A3



Location Plan Scale 1/1250 @ A3

N

Alterations and Kitchen extension
17 Market Place
Market Bosworth CV13 0LF
for Black Horse Restaurant Ltd

Block and Location Plans

drg. no.	rev.
B160(90)01	A

scale	date ©	ref
as stated @ A3	Dec '25	mac / tmc

Crown Copyright and database rights 2025 OS Licence no. AC0000805567

MAC
Design consultants

5 Geddington Close
Wigston
Leicester LE18 3QU
tel 07739663249
collins.knighton@btinternet.com