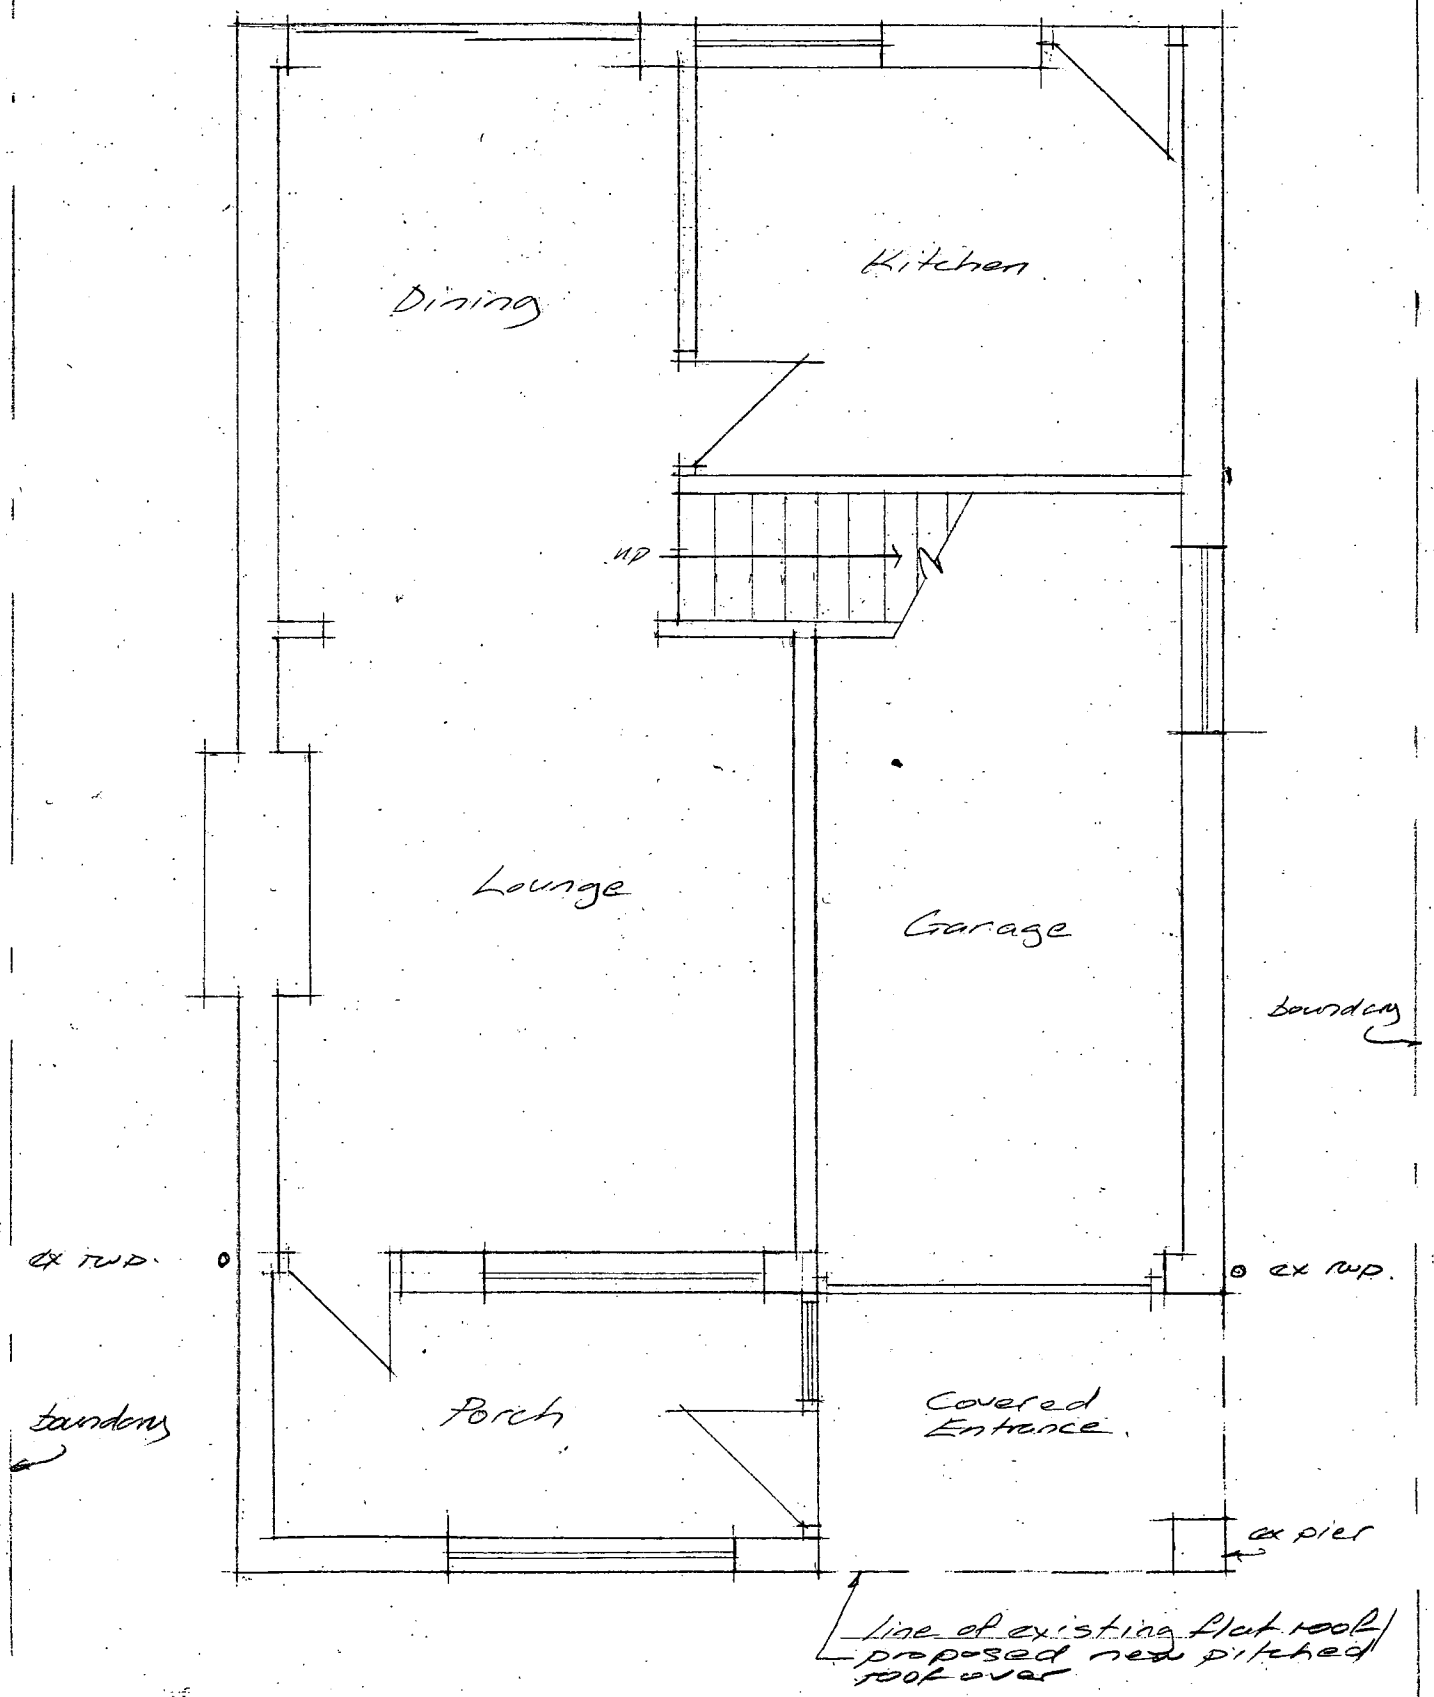

Existing Ground Floor (unchanged)

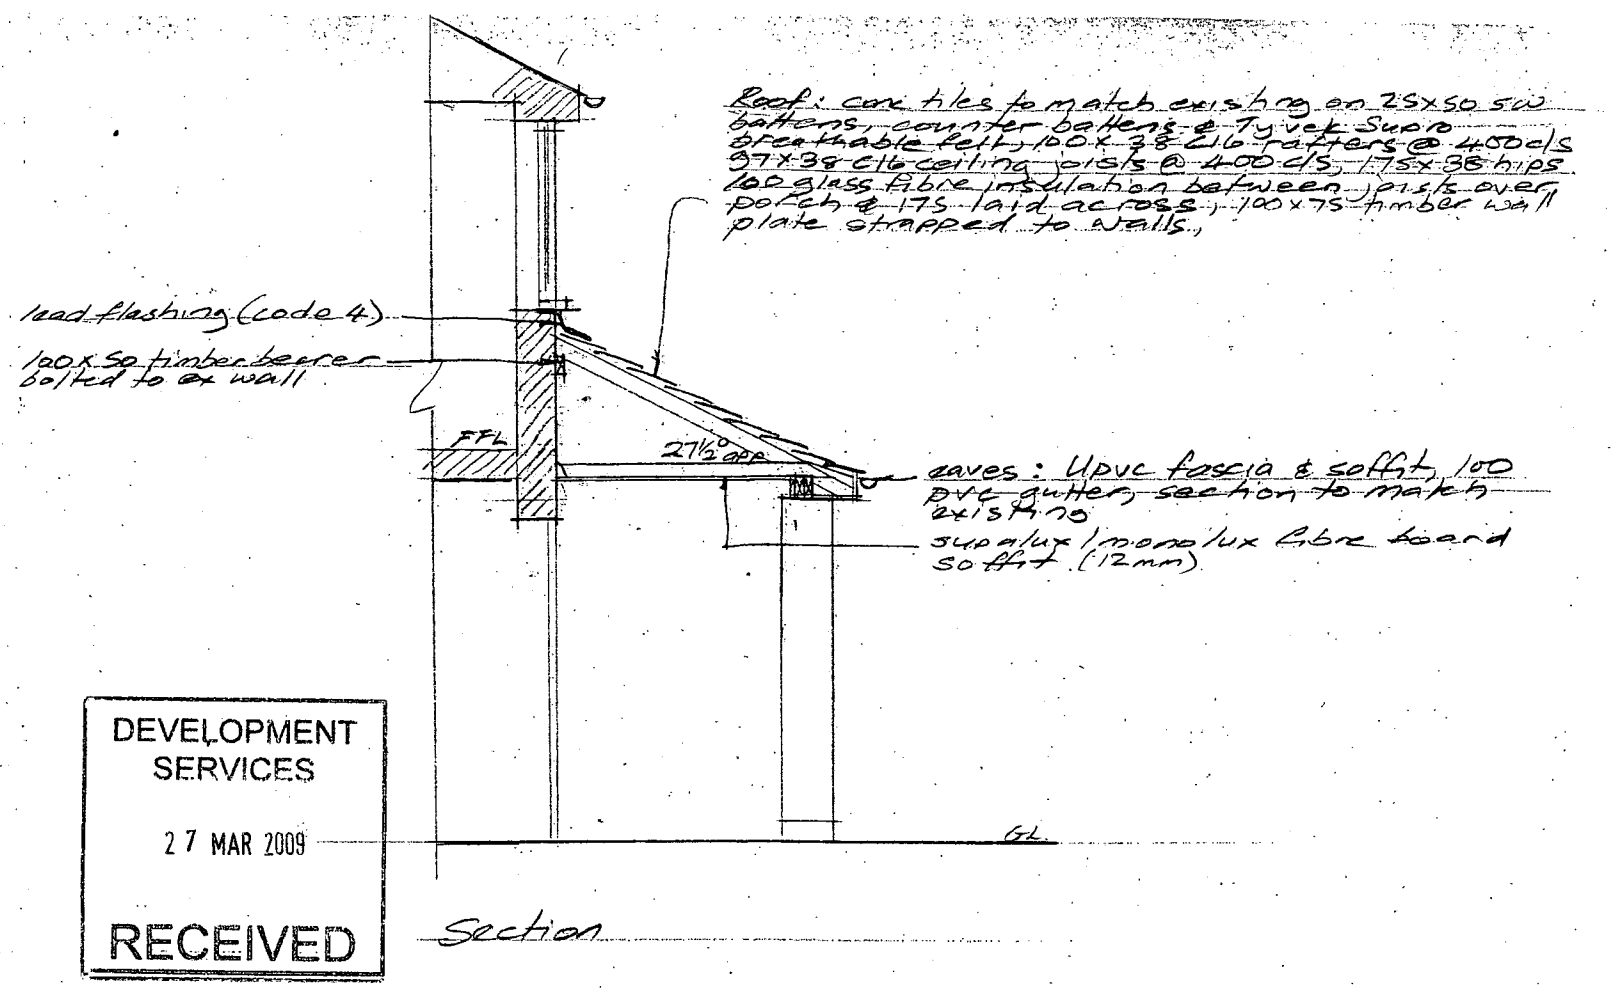

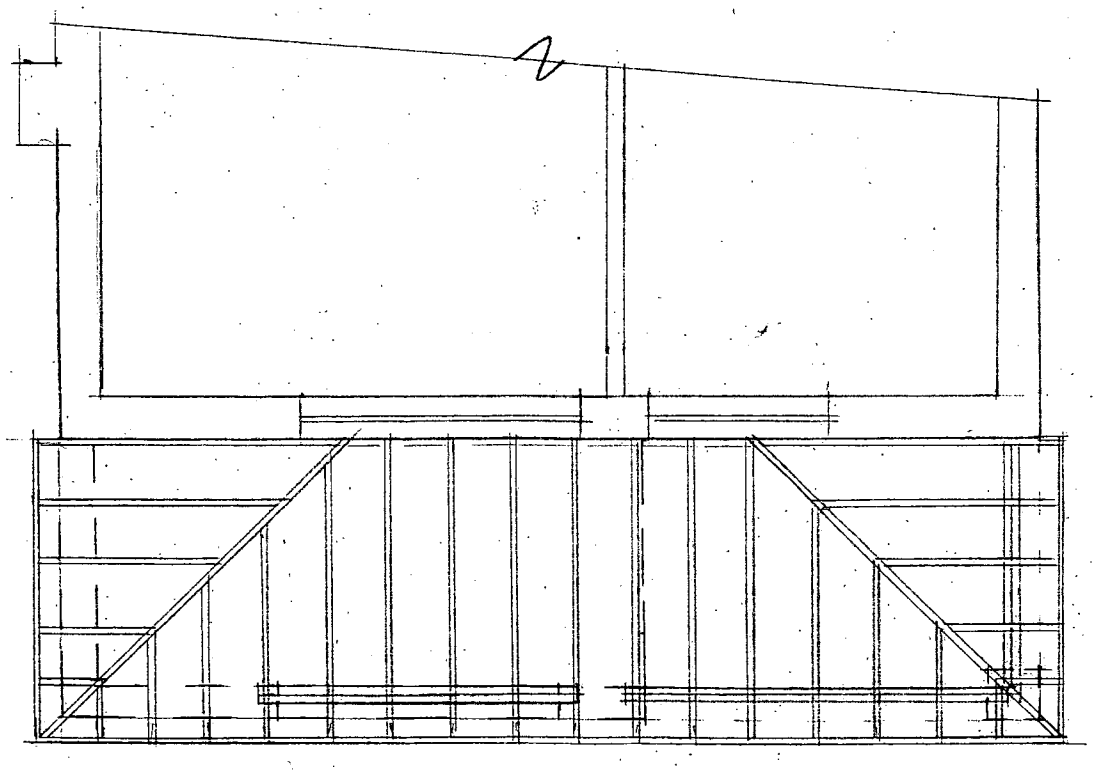

Roof Plan

Martin S Dennis
Architectural Technician
10 Wesley Close
Sapcote LE9 4LH
Tel 01455 272275

scale 1:50
date 23/3/09
drg no. M 1157/1

Proposed Pitched Roof to existing Porch & Covered Entrance
9 Holly Lane
Barwell
For Mr & Mrs Gould.

DEVELOPMENT SERVICES
27 MAR 2009
RECEIVED