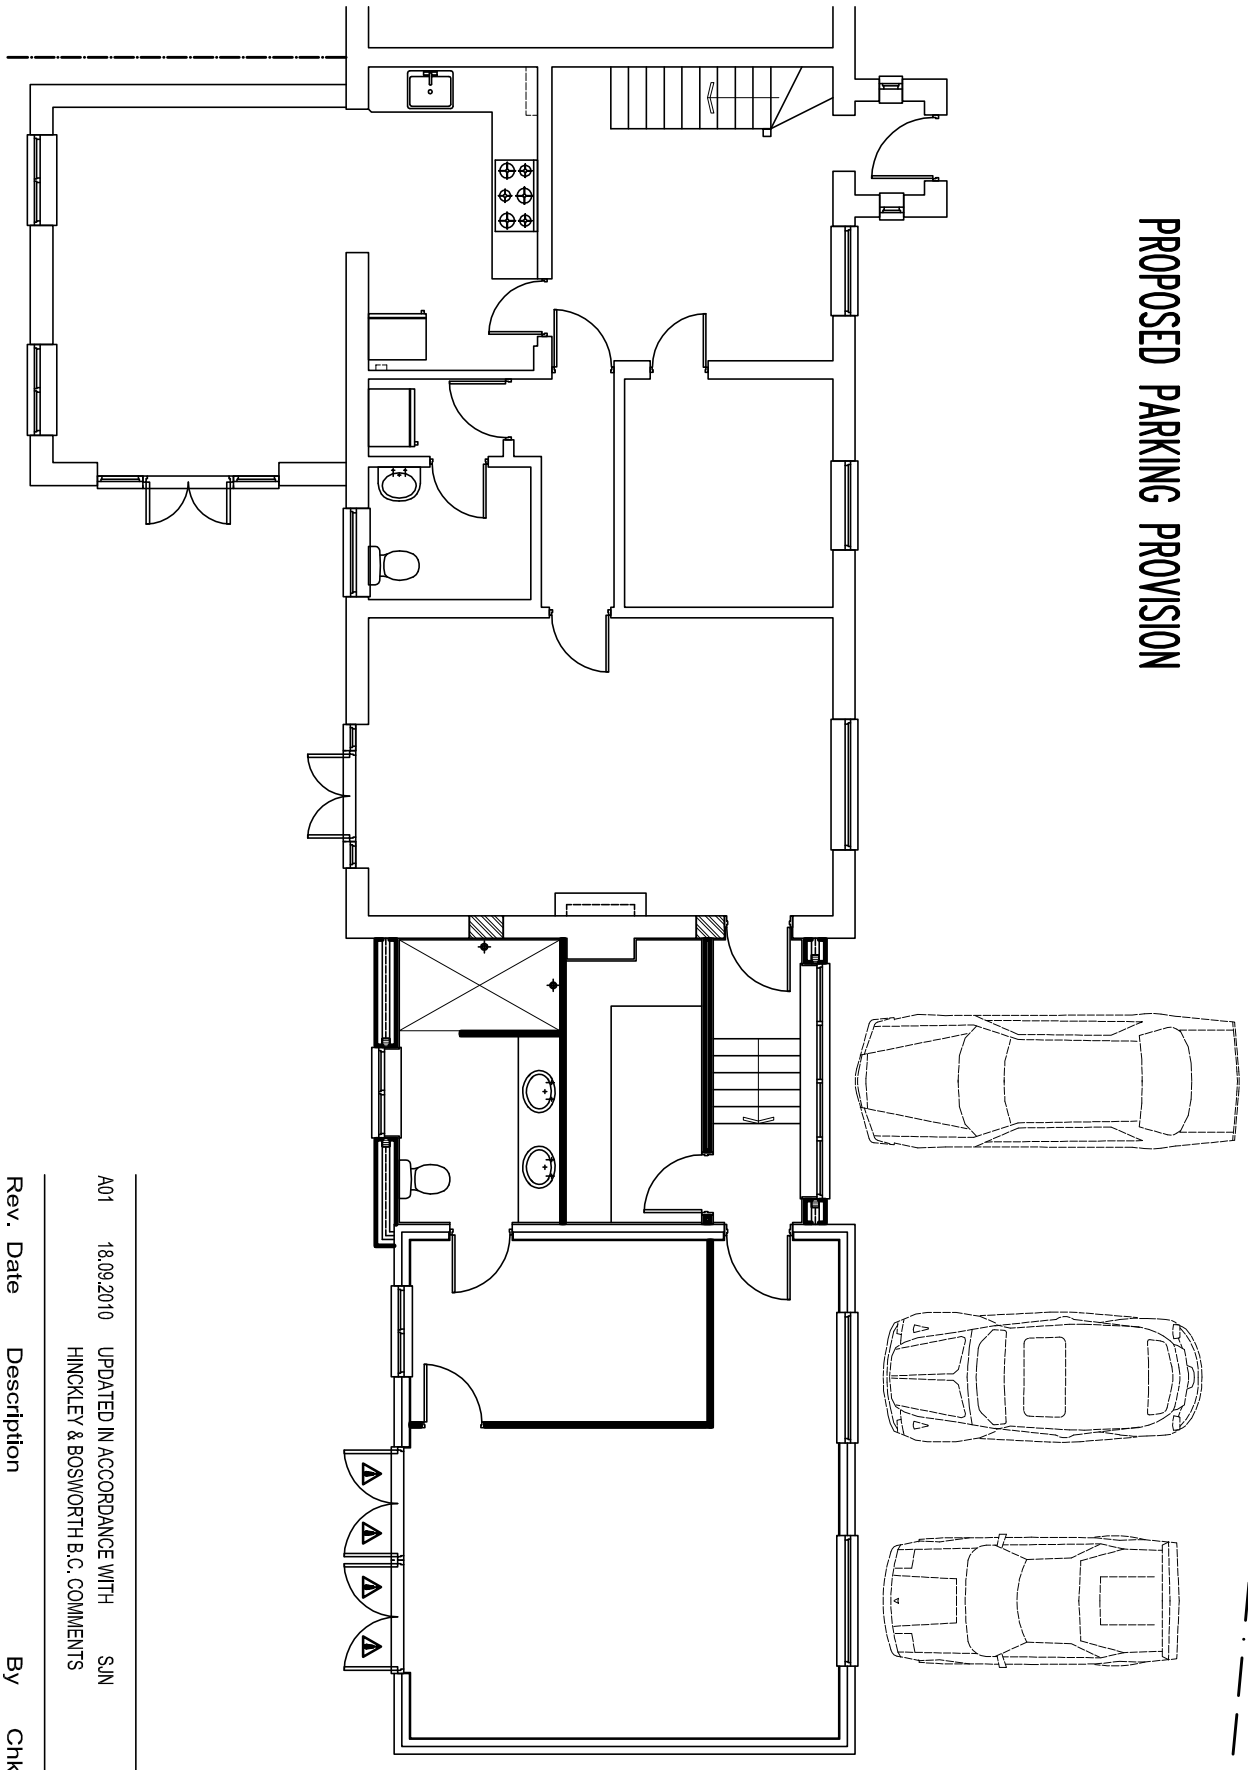

PROPOSED PARKING PROVISION

Rev.	Date	Description	By	Chk'd
A01	18.09.2010	UPDATED IN ACCORDANCE WITH HINCKLEY & BOSWORTH B.C. COMMENTS	SJN	

Client	MRS J BEASON 42-44 LINDRIDGE LANE, DESFORD, LEICESTER. LE9 9GN.	Drawn by SJN	Checked by
Project	SINGLE STOREY EXTENSION & GARAGE CONVERSION	Scale 1:100 @ A4	Date AUGUST 2010
Drawing Title	PROPOSED PARKING PROVISION	Project No. 2010	Dwg. No. BAC[02]003 Revision A01