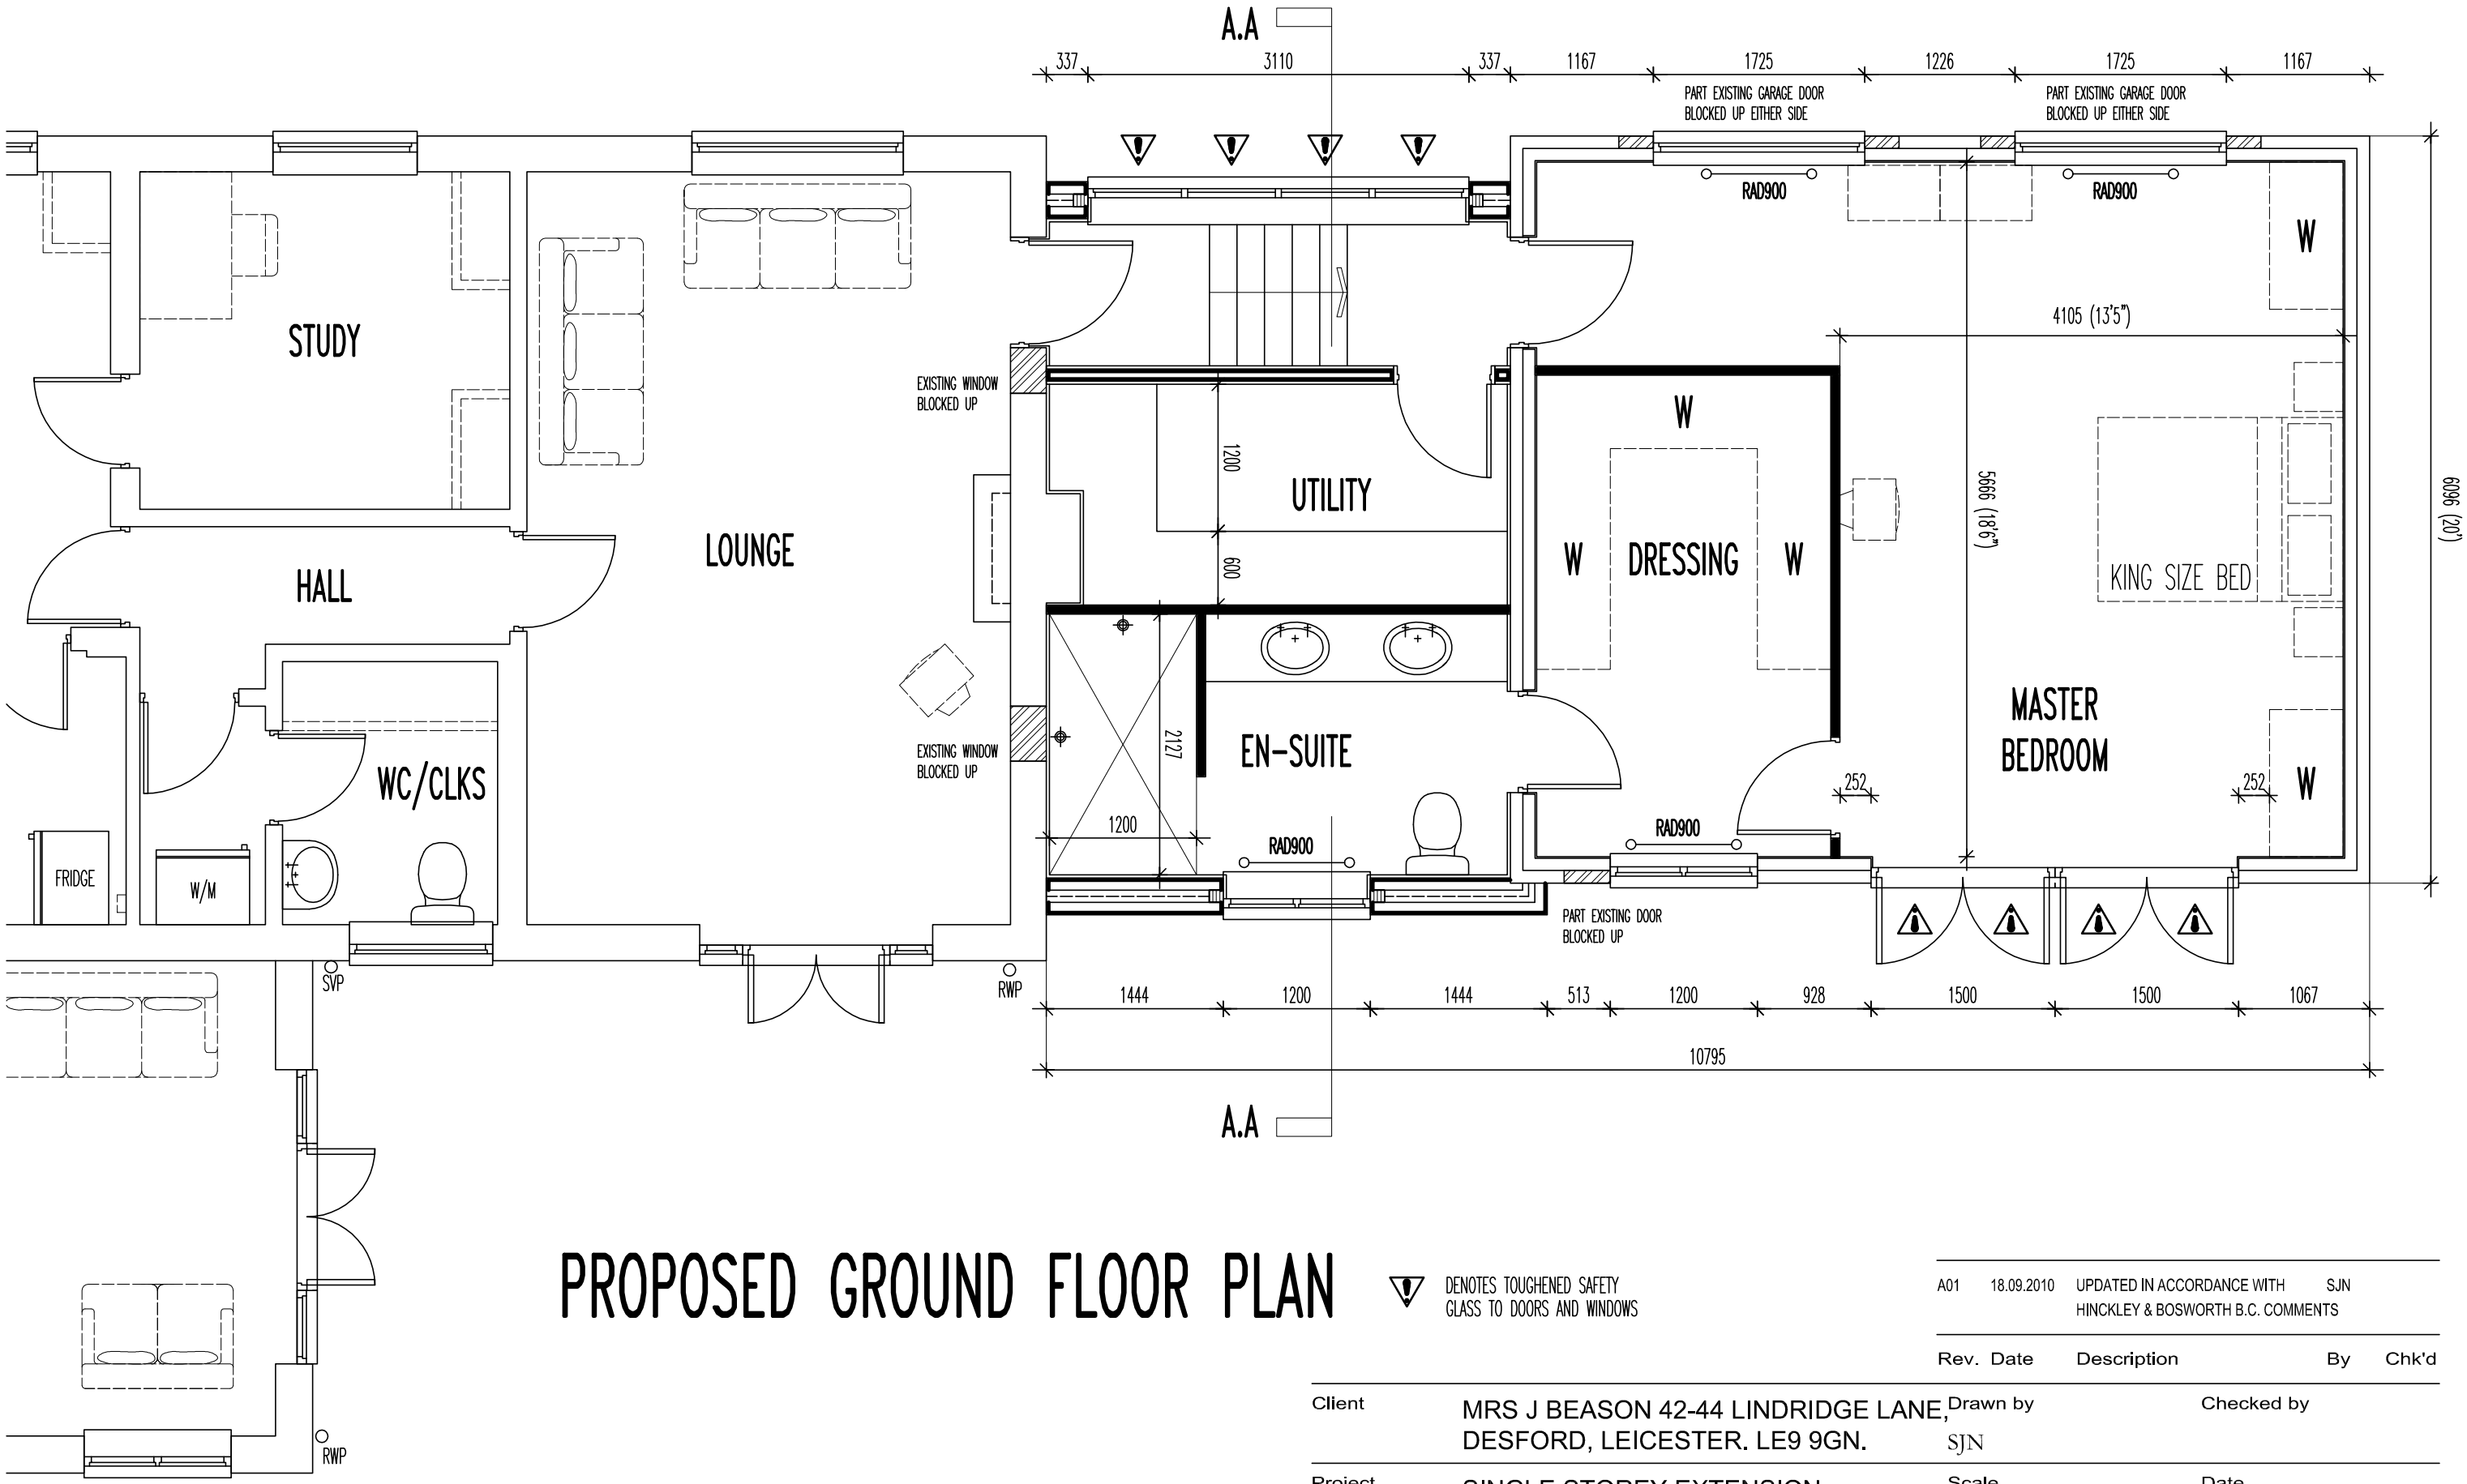


# PROPOSED GROUND FLOOR PLAN

DENOTES TOUGHENED SAFETY GLASS TO DOORS AND WINDOWS

| Rev. | Date | Description | By | Chk'd |
|---|---|---|---|---|
| A01 | 18.09.2010 | UPDATED IN ACCORDANCE WITH HINCKLEY & BOSWORTH B.C. COMMENTS | SJN | |

| | | | |
|---|---|---|---|
| Client | MRS J BEASON 42-44 LINDRIDGE LANE, DESFORD, LEICESTER. LE9 9GN. | Drawn by: SJN | Checked by: |
| Project | SINGLE STOREY EXTENSION & GARAGE CONVERSION | Scale: 1:50 @ A3 | Date: AUGUST 2010 |
| Drawing Title | PART PROPOSED GROUND FLOOR PLAN | Project No.: 2010 | Dwg. No.: BAC[20]003 Revision: A01 |