
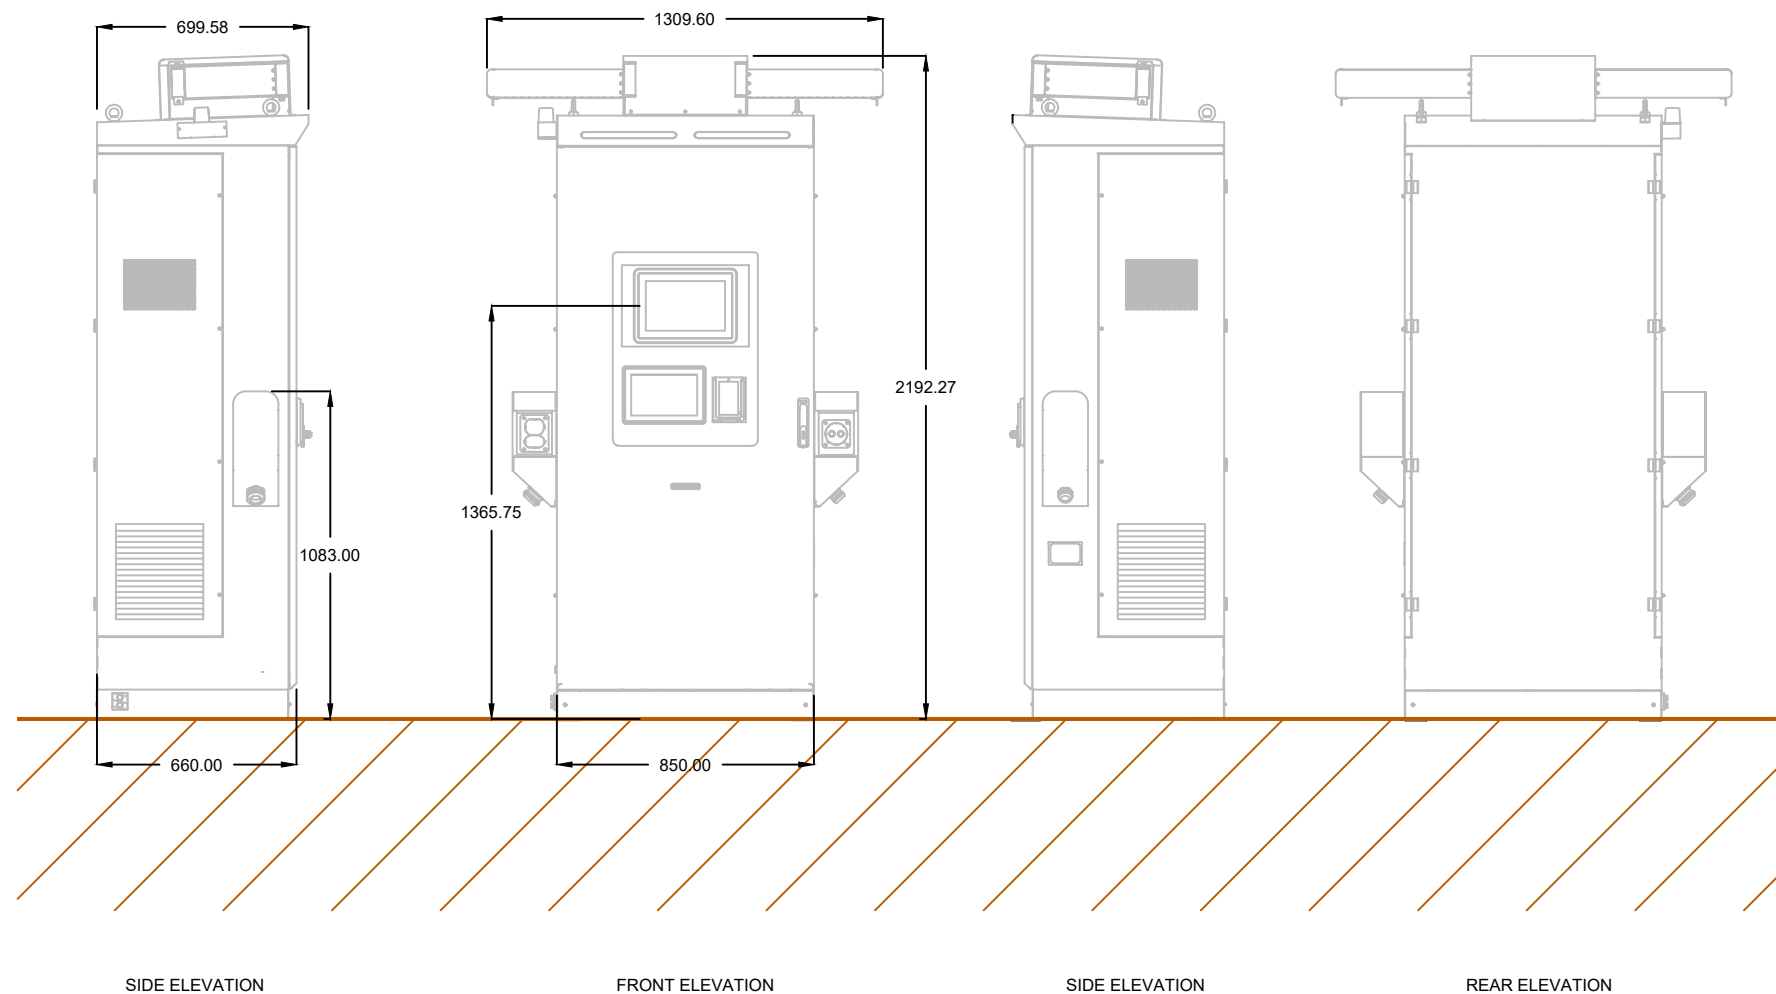


PLAN VIEW

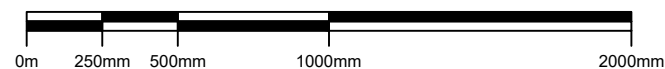

COMMENTS		REV.	DESCRIPTION	REV. BY	APP.	DATE	ADDRESS	PROJECT NAME	INSTAVOLT InstaVolt Ltd, 6 Cedarwood, Crockford Lane, Chineham Park, Hampshire, RG24 8WD © InstaVolt Ltd. 2020	REV. A
		A	Issued for comment	BL	RK	17/02/23		EQUIPMENT ELEVATIONS		
								DRAWING TITLE		
								BYD 160kW CHARGER		
SCALE (@A3) 1:25	DRAWN BY BL							DRAWING NO. 001_29		