


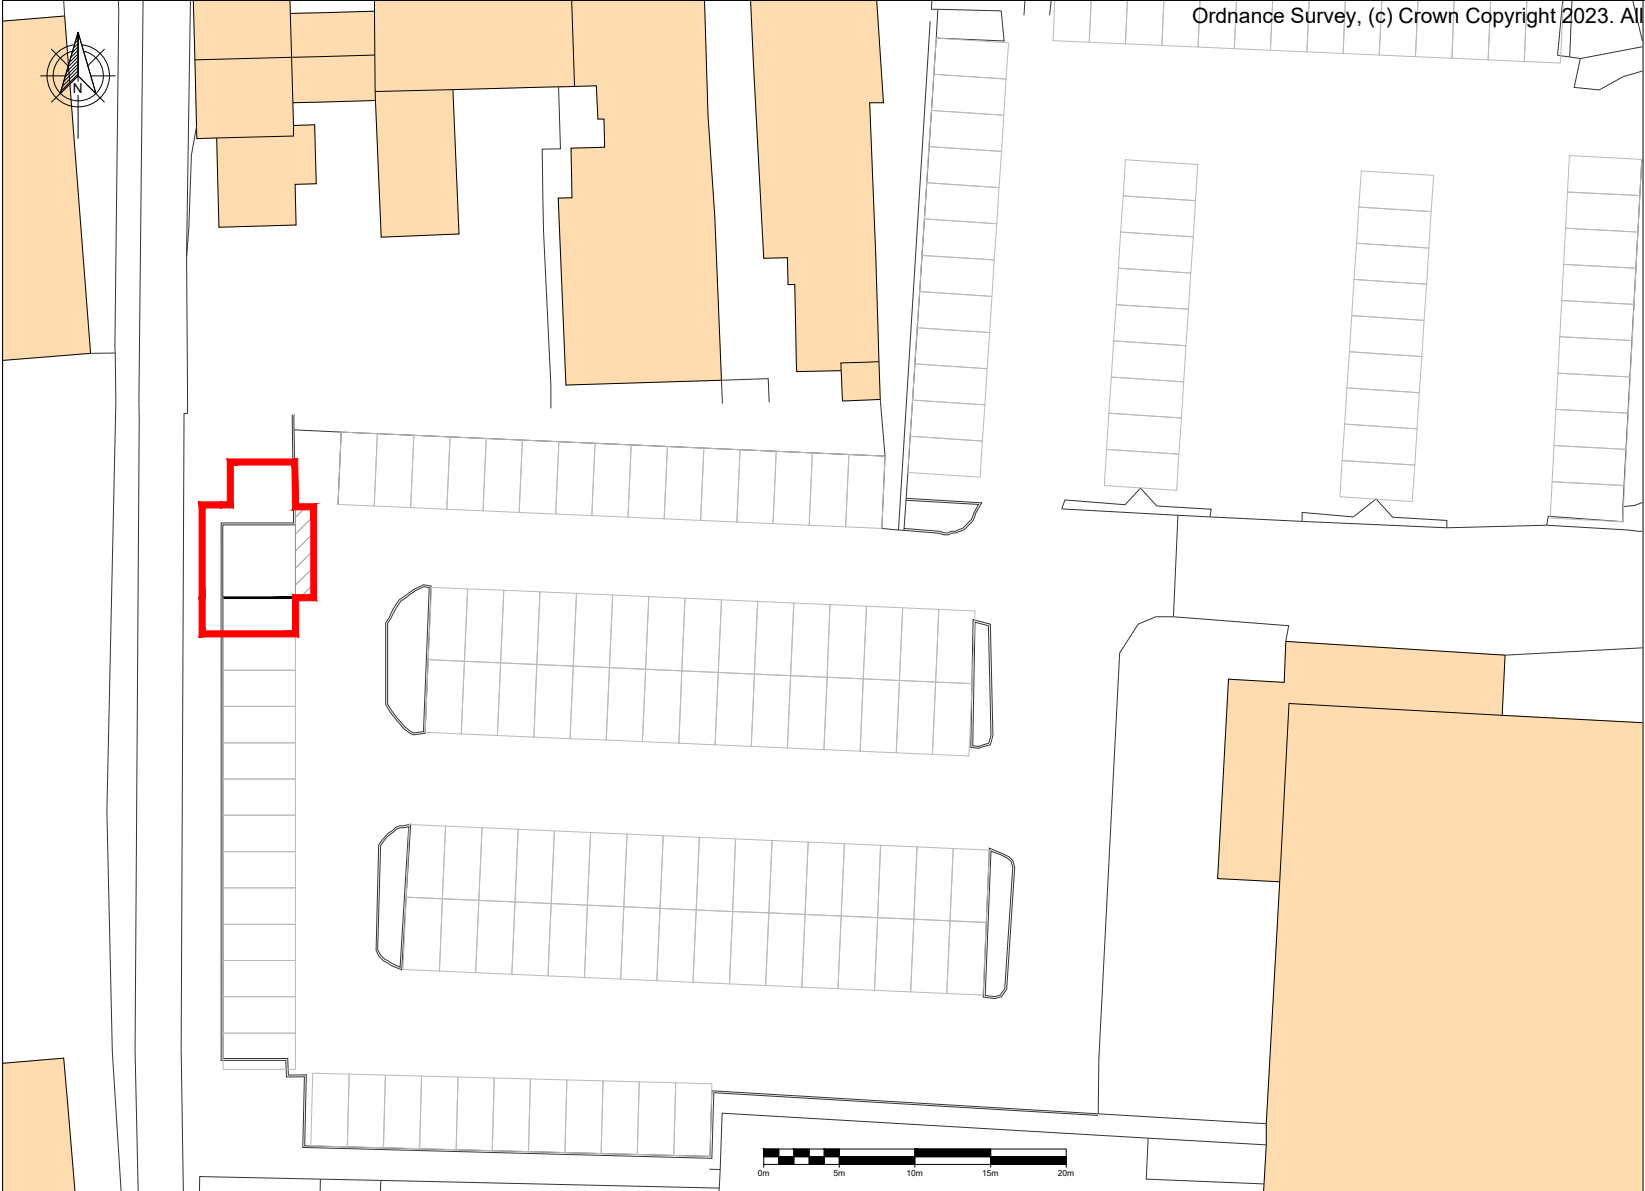

— SITE LOCATION

<u>COMMENTS</u>		<u>REV.</u>	<u>DESCRIPTION</u>	<u>REV. BY</u>	<u>APP.</u>	<u>DATE</u>	<u>ADDRESS</u> Wood Street, Earl Shilton, Leicestershire, LE9 7ND	<u>PROJECT NAME</u>	 InstaVolt Ltd, 6 Cedarwood, Crockford Lane, Chineham Park, Hampshire, RG24 8WD © InstaVolt Ltd. 2023		<u>REV.</u>
		A	Issued for comment	JM	RK	21/07/23		NATIONAL CO-OP - EARL SHILTON			A
								<u>DRAWING TITLE</u>			
								BLOCK PLAN			
								<u>DRAWING NO.</u>			
SCALE (@A4)		DRAWN BY						10420 - 0064_03			
1:500		JM									